STATE	PROJECT NUMBER	SHEET NO.	TOTAL SHEETS
GA	STP00-0149-01(030)	14	42

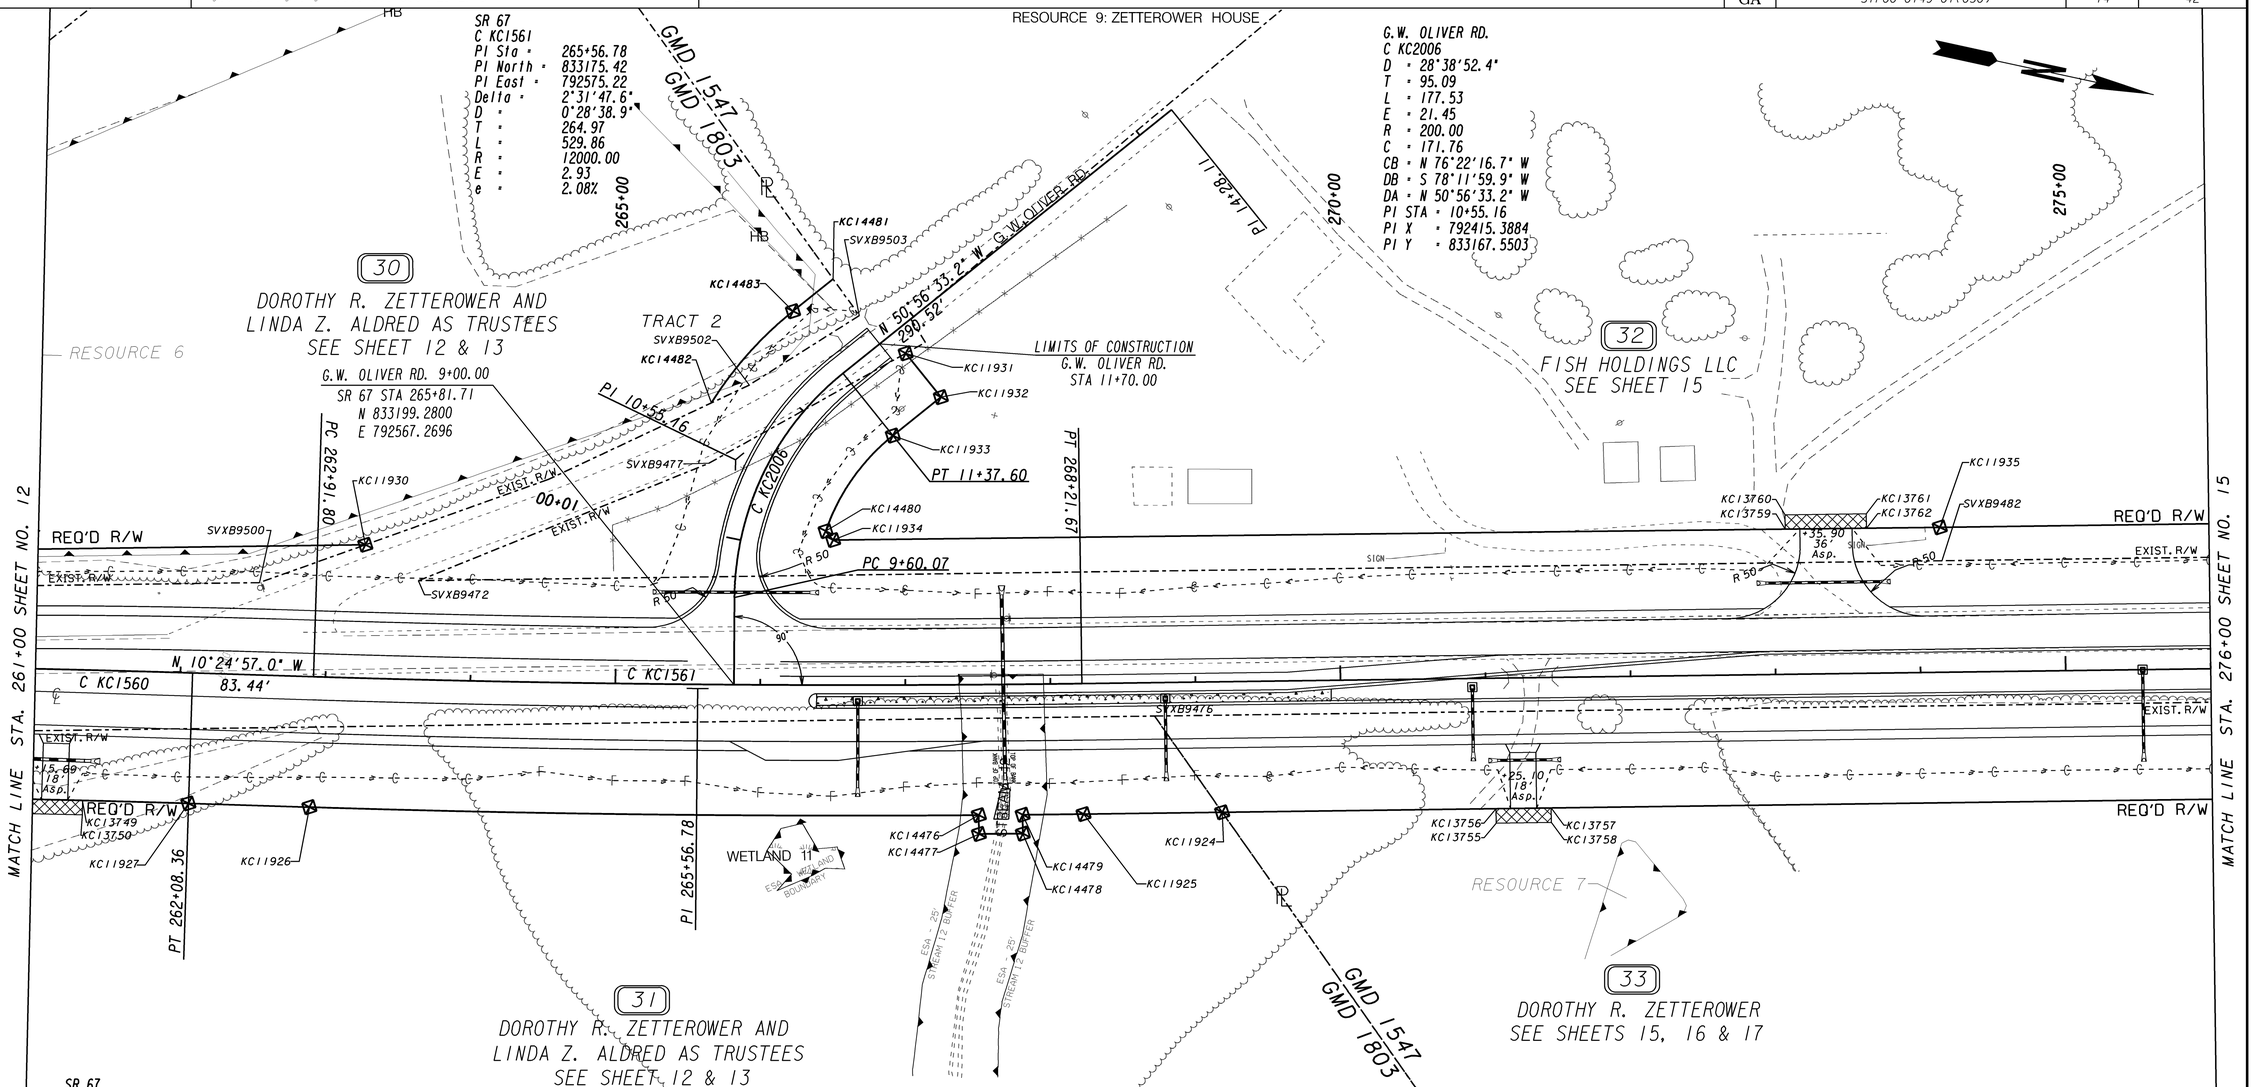

SR 67
C KC1560
PI Sta = 259+43.99
PI North = 832572.65
PI East = 792686.02
Delta = 2°31'29.9"
D = 0°28'38.9"
T = 264.46
L = 528.83
R = 12000.00
E = 2.91
e = 2.08%

PARCEL 31 DWESMT 2 REQ'D DRWY. EASM'T. KC10153

PNT	OFFSET		STATION	ALIGNMENT
KC13747	99.99	R	260+96.51	SR 67
KC13748	89.99	R	260+96.53	SR 67
KC13749	89.99	R	261+32.75	SR 67
KC13750	99.99	R	261+32.77	SR 67
KC13747	99.99	R	260+96.51	SR 67

PARCEL 33 DWESMT 1 REQ'D DRWY. EASM'T. KC10155

PNT	OFFSET		STATION	ALIGNMENT
KC13755	100.00	R	271+06.10	SR 67
KC13756	90.00	R	271+06.10	SR 67
KC13757	90.00	R	271+44.10	SR 67
KC13758	100.00	R	271+44.10	SR 67
KC13755	100.00	R	271+06.10	SR 67

PARCEL 32 DWESMT 1 REQ'D DRWY. EASM'T. KC10156

PNT	OFFSET		STATION	ALIGNMENT
KC13759	100.00	L	273+07.90	SR 67
KC13760	110.00	L	273+07.90	SR 67
KC13761	110.00	L	273+63.90	SR 67
KC13762	100.00	L	273+63.90	SR 67
KC13759	100.00	L	273+07.90	SR 67

Note: "ESA-See Environmental Resources Impact Table in General Notes for Construction Restrictions."

PROPERTY AND EXISTING R/W LINE
REQUIRED R/W LINE
CONSTRUCTION LIMITS
EASEMENT FOR CONSTR & MAINTENANCE OF SLOPES
EASEMENT FOR CONSTR OF SLOPES
EASEMENT FOR CONSTR OF DRIVES

BEGIN LIMIT OF ACCESS.....BLA
END LIMIT OF ACCESS.....ELA
LIMIT OF ACCESS
REQ'D R/W & LIMIT OF ACCESS

SCALE IN FEET
0 50 100 200

GEORGIA DEPARTMENT OF TRANSPORTATION

DATE	REVISIONS	DATE	REVISIONS
09/19/16	PAR 32 - REV. DRWY AND DRWY EASM'T DESCRIP.		
10/20/16	PAR 32 - COMBINED 34 & 35 INTO 32, REMOVED PAR 34 & 35		

STATE OF GEORGIA
DEPARTMENT OF TRANSPORTATION

RIGHT OF WAY MAP

PROJECT NO: STP00-0149-01(030)
COUNTY: BULLOCH
LAND LOT NO:
LAND DISTRICT:
GMD 1803 & 1547
DATE 04/01/16 SH 14 OF 42