STATE	PROJECT NUMBER	SHEET NO.	TOTAL SHEETS
GA	STP00-0149-01(030)	23	42

SR 67
C KC1568
PI Sta = 396+24.43
PI North = 845912.08
PI East = 789658.74
Delta = 0°37'35.6"
D = 0°34'22.6"
T = 54.68
L = 109.35
R = 10000.00
E = 0.15
e = 2.08%

PARCEL 47A REQ'D DRWY. EASM'T. KC10177

PNT	OFFSET		STATION	ALIGNMENT
KC13837	129.29	L	401+87.56	SR 67
KC13838	139.29	L	401+87.64	SR 67
KC13839	139.08	L	402+21.39	SR 67
KC13840	129.04	L	402+21.34	SR 67
KC13837	129.29	L	401+87.56	SR 67

PARCEL 48 REQ'D R/W KC10050

PNT	OFFSET/ DIST		STATION/ BEARING	ALIGNMENT
KC11974	88.69	L	404+88.01	SR 67
	333.17		N 12°56'27.4" W	
KC11975	88.61	L	408+21.18	SR 67
	10.06		N 71°03'22.8" E	
SVXB9613	78.61	L	408+22.23	SR 67
	334.22		S 12°56'26.9" E	
SVXB9598	78.69	L	404+88.01	SR 67
	10.00		S 77°03'42.2" W	
KC11974	88.69	L	404+88.01	SR 67

REQD R/W = 3336.91 SF
REQD R/W = 0.077 ACRES
REMAINDER = +/- 3.4 ACRES

PARCEL 48 REQ'D DRWY. EASM'T. KC10178

PNT	OFFSET		STATION	ALIGNMENT
KC13841	88.66	L	405+90.62	SR 67
KC13842	98.66	L	405+90.62	SR 67
KC13843	98.70	L	406+24.61	SR 67
KC13844	88.66	L	406+24.62	SR 67
KC13841	88.66	L	405+90.62	SR 67

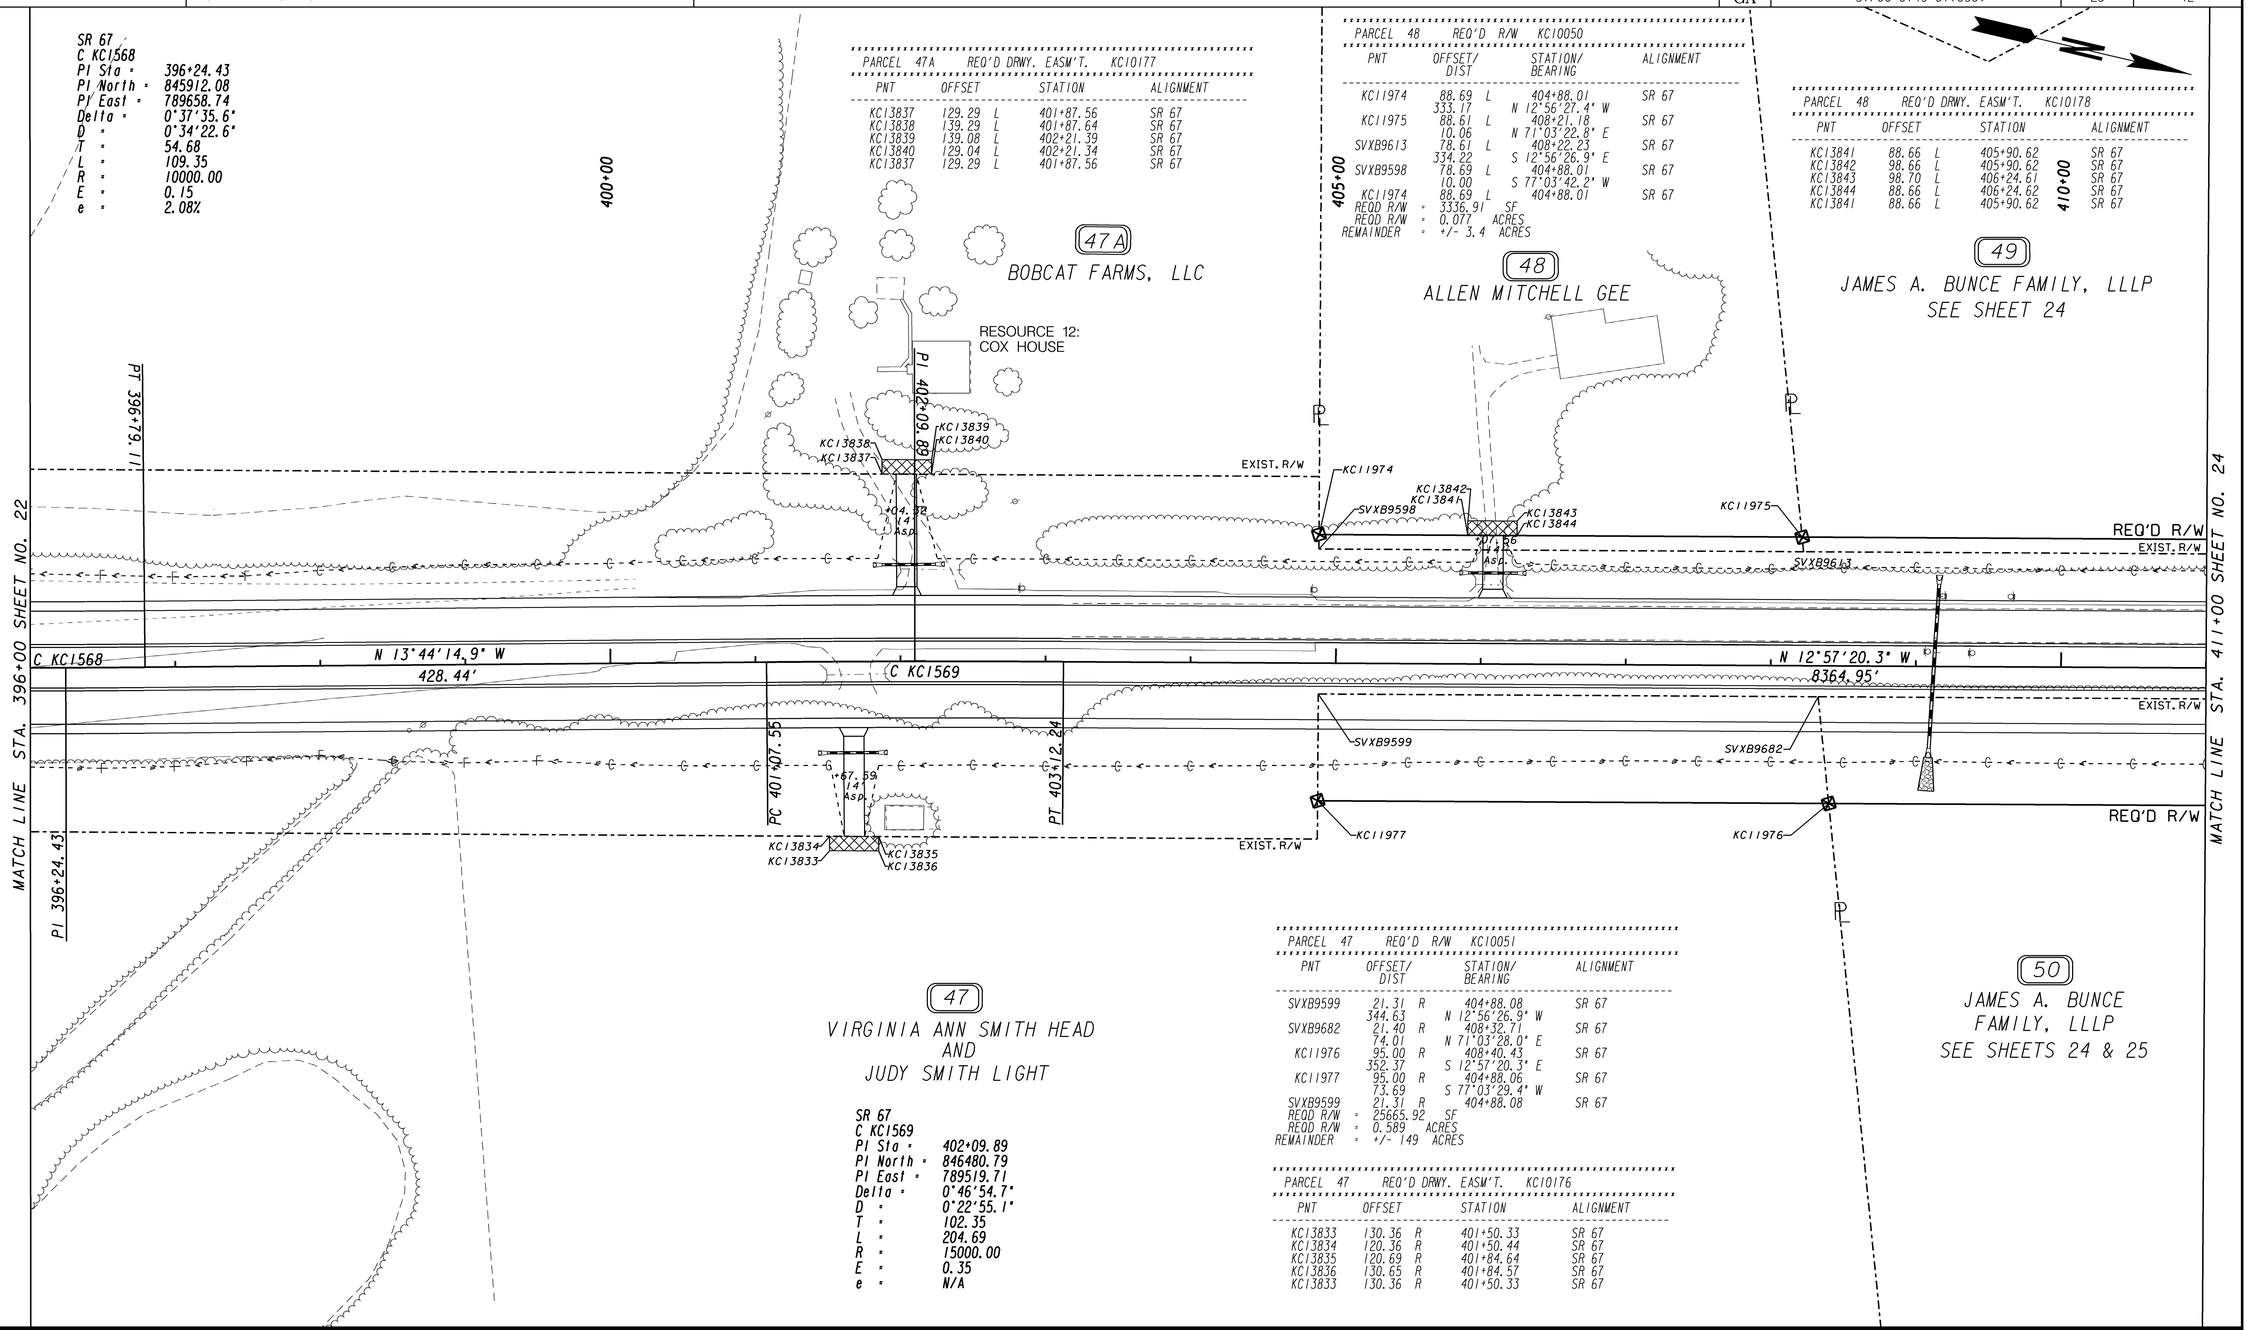

SR 67
C KC1569
PI Sta = 402+09.89
PI North = 846480.79
PI East = 789519.71
Delta = 0°46'54.7"
D = 0°22'55.1"
T = 102.35
L = 204.69
R = 15000.00
E = 0.35
e = N/A

PARCEL 47 REQ'D R/W KC10051

PNT	OFFSET/ DIST		STATION/ BEARING	ALIGNMENT
SVXB9599	21.31	R	404+88.08	SR 67
	344.63		N 12°56'26.9" W	
SVXB9682	21.40	R	408+32.71	SR 67
	74.01		N 71°03'28.0" E	
KC11976	95.00	R	408+40.43	SR 67
	352.37		S 12°57'20.3" E	
KC11977	95.00	R	404+88.06	SR 67
	73.69		S 77°03'29.4" W	
SVXB9599	21.31	R	404+88.08	SR 67

REQD R/W = 25665.92 SF
REQD R/W = 0.589 ACRES
REMAINDER = +/- 149 ACRES

PARCEL 47 REQ'D DRWY. EASM'T. KC10176

PNT	OFFSET		STATION	ALIGNMENT
KC13833	130.36	R	401+50.33	SR 67
KC13834	120.36	R	401+50.44	SR 67
KC13835	120.69	R	401+84.64	SR 67
KC13836	130.65	R	401+84.57	SR 67
KC13833	130.36	R	401+50.33	SR 67

PROPERTY AND EXISTING R/W LINE
REQUIRED R/W LINE
CONSTRUCTION LIMITS
EASEMENT FOR CONSTR & MAINTENANCE OF SLOPES
EASEMENT FOR CONSTR OF SLOPES
EASEMENT FOR CONSTR OF DRIVES

BEGIN LIMIT OF ACCESS.....BLA
END LIMIT OF ACCESS.....ELA
LIMIT OF ACCESS
REQ'D R/W & LIMIT OF ACCESS

SCALE IN FEET
0 50 100 200

GEORGIA DEPARTMENT OF TRANSPORTATION

DATE	REVISIONS	DATE	REVISIONS

STATE OF GEORGIA
DEPARTMENT OF TRANSPORTATION

RIGHT OF WAY MAP

PROJECT NO: STP00-0149-01(030)
COUNTY: BULLOCH
LAND LOT NO:
LAND DISTRICT:
GMD 1547
DATE 04/01/16 SH 23 OF 42

1/5/2009