STATE	PROJECT NUMBER	SHEET NO.	TOTAL SHEETS
GA	STP00-0149-01(030)	25	42

PARCEL 51A DWESMT 1 REQ'D DRWY. EASM'T. KC10180

PNT	OFFSET	STATION	ALIGNMENT
KC13849	88.10 L	426+13.66	SR 67
KC13850	98.15 L	426+13.65	SR 67
KC13851	98.18 L	426+51.45	SR 67
KC13852	88.14 L	426+51.46	SR 67
KC13849	88.10 L	426+13.66	SR 67

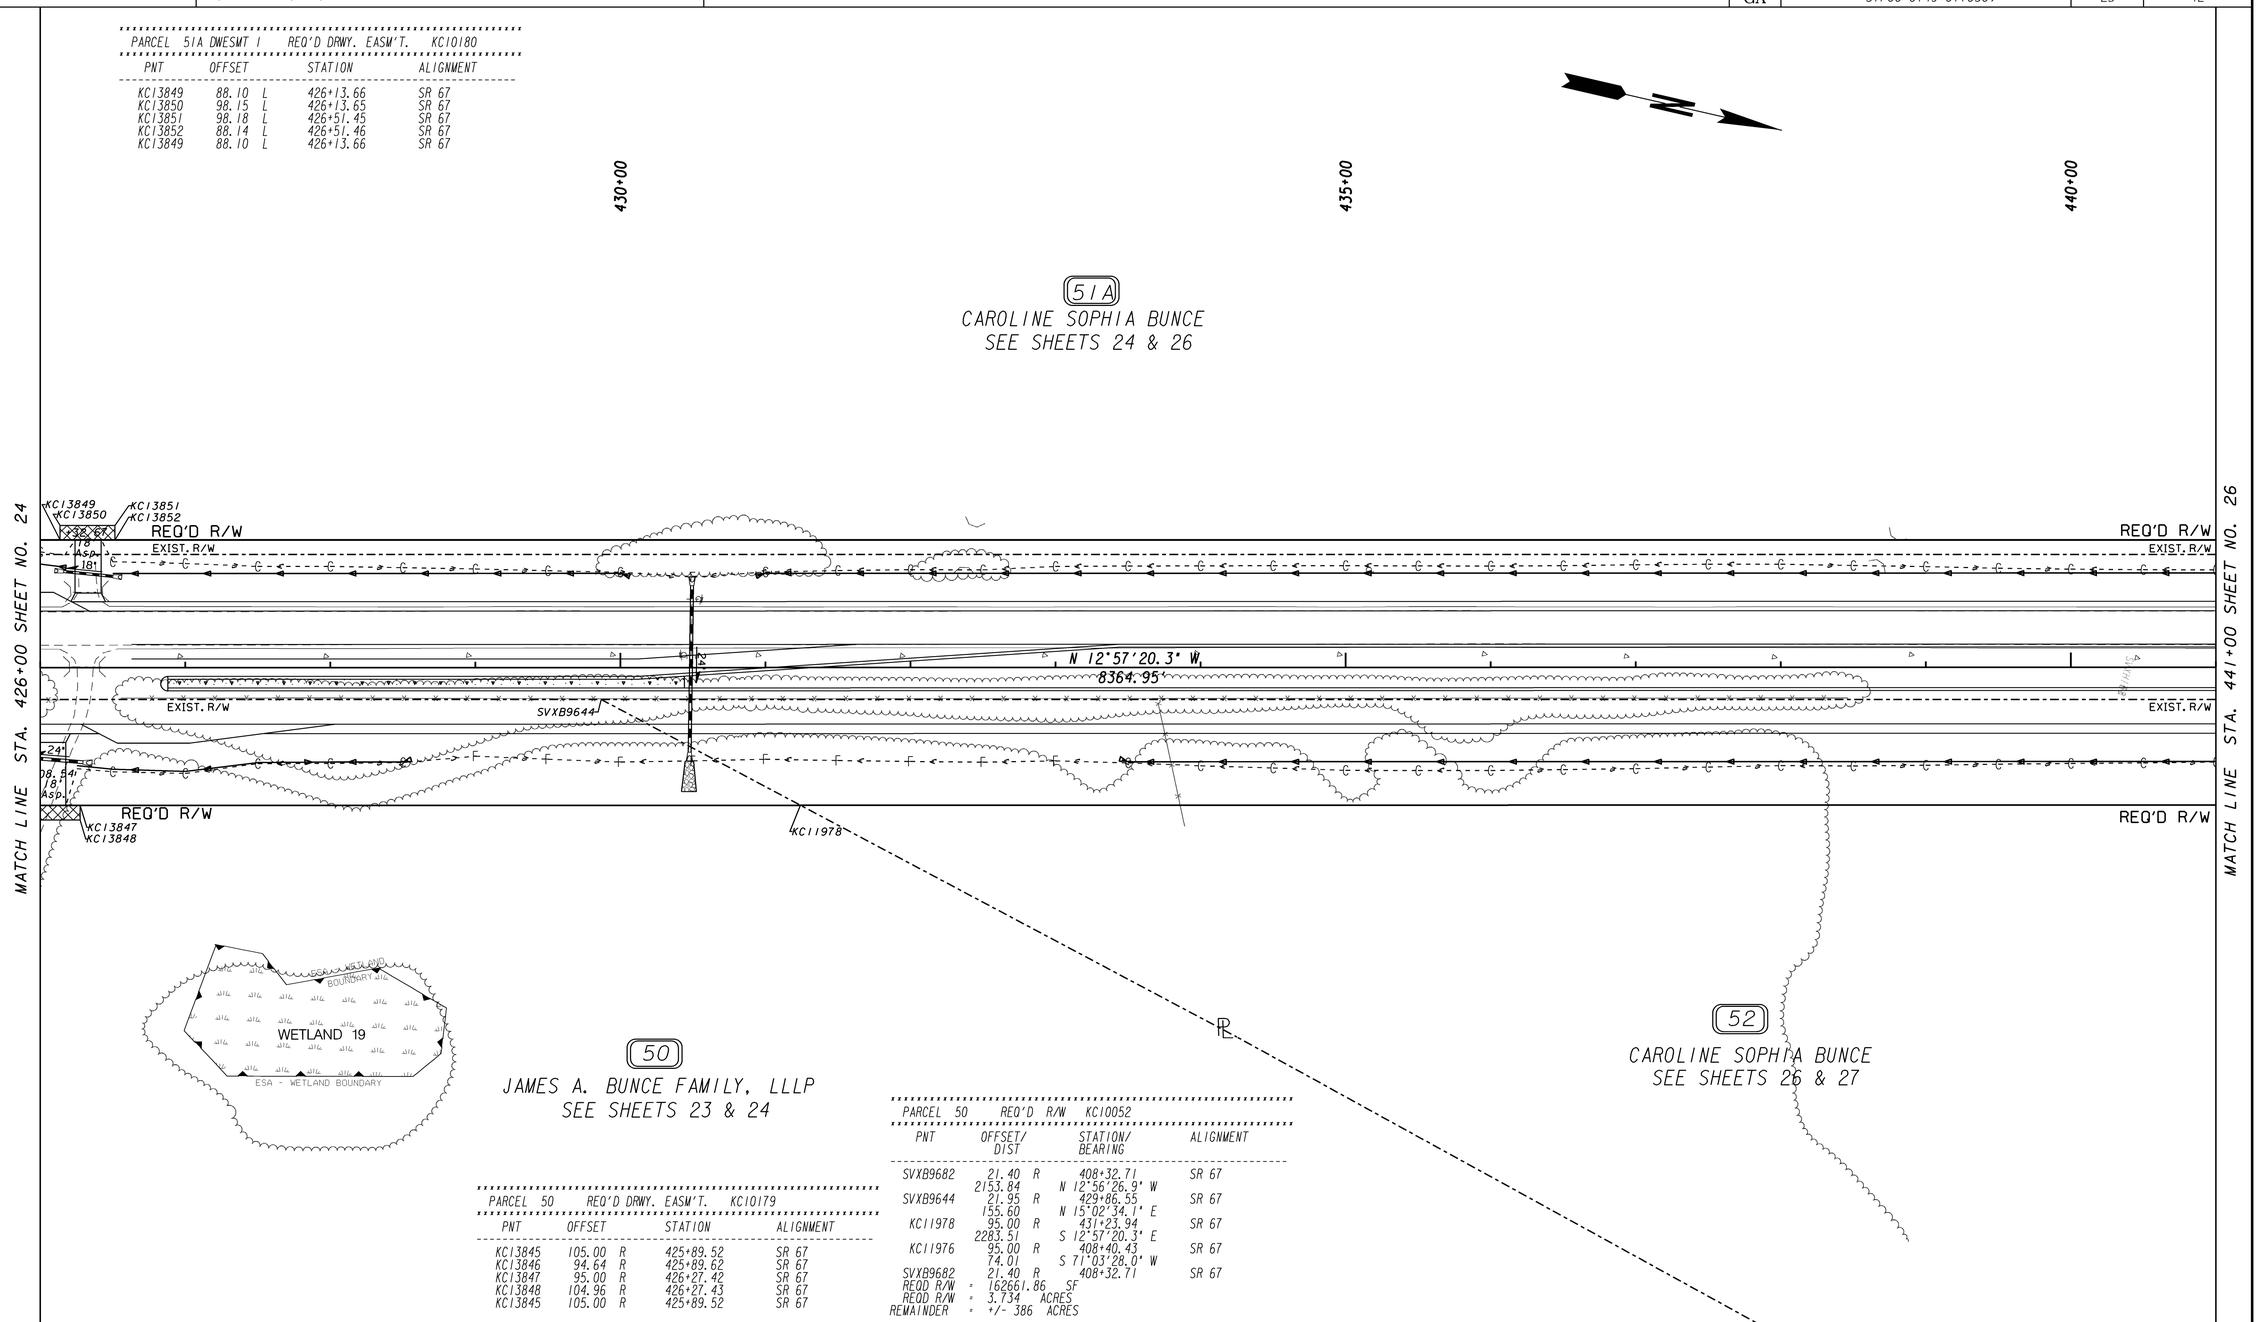

PARCEL 50 REQ'D DRWY. EASM'T. KC10179

PNT	OFFSET		STATION	ALIGNMENT
KC13845	105.00	R	425+89.52	SR 67
KC13846	94.64	R	425+89.62	SR 67
KC13847	95.00	R	426+27.42	SR 67
KC13848	104.96	R	426+27.43	SR 67
KC13845	105.00	R	425+89.52	SR 67

PARCEL 50 REQ'D R/W KC10052

PNT	OFFSET/ DIST		STATION/ BEARING	ALIGNMENT
SVXB9682	21.40	R	408+32.71	SR 67
	2153.84		N 12°56'26.9" W	
SVXB9644	21.95	R	429+86.55	SR 67
	155.60		N 15°02'34.1" E	
KC11978	95.00	R	431+23.94	SR 67
	2283.51		S 12°57'20.3" E	
KC11976	95.00	R	408+40.43	SR 67
	74.01		S 71°03'28.0" W	
SVXB9682	21.40	R	408+32.71	SR 67

REQD R/W = 162661.86 SF
REQD R/W = 3.734 ACRES
REMAINDER = +/- 386 ACRES

PROPERTY AND EXISTING R/W LINE
REQUIRED R/W LINE
CONSTRUCTION LIMITS
EASEMENT FOR CONSTR & MAINTENANCE OF SLOPES
EASEMENT FOR CONSTR OF SLOPES
EASEMENT FOR CONSTR OF DRIVES

BEGIN LIMIT OF ACCESS.....BLA
END LIMIT OF ACCESS.....ELA
LIMIT OF ACCESS
REQ'D R/W & LIMIT OF ACCESS

SCALE IN FEET
0 50 100 200

GEORGIA DEPARTMENT OF TRANSPORTATION

DATE	REVISIONS	DATE	REVISIONS

STATE OF GEORGIA
DEPARTMENT OF TRANSPORTATION

RIGHT OF WAY MAP

PROJECT NO: STP00-0149-01(030)
COUNTY: BULLOCH
LAND LOT NO:
LAND DISTRICT:
GMD 1547
DATE 04/01/16 SH 25 OF 42

1/5/2009