| STATE | PROJECT NUMBER | SHEET NO. | TOTAL SHEETS |
|---|---|---|---|
| GA | STP00-0149-01(030) | 26 | 42 |

PARCEL 51A REQ'D R/W KC10263

| PNT | OFFSET/ DIST | | STATION/ BEARING | ALIGNMENT |
|---|---|---|---|---|
| SVF30725 | 78.16 | L | 425+31.04 | SR 67 |
| | 10.00 | | S 77°03'43.1" W | |
| KC14616 | 88.17 | L | 425+31.05 | SR 67 |
| | 2437.81 | | N 12°56'27.4" W | |
| KC11980 | 87.54 | L | 449+68.86 | SR 67 |
| | 13.56 | | S 60°31'40.7" E | |
| SVXB9632 | 77.54 | L | 449+59.71 | SR 67 |
| | 2428.67 | | S 12°56'26.9" E | |
| SVF30725 | 78.16 | L | 425+31.04 | SR 67 |

REQD R/W = 24350.87 SF
REQD R/W = 0.559 ACRES
REMAINDER = +/- 49 ACRES

PARCEL 51A DWESMT 2 REQ'D DRWY. EASM'T. KC10181

| PNT | OFFSET | | STATION | ALIGNMENT |
|---|---|---|---|---|
| KC13853 | 87.56 | L | 449+12.98 | SR 67 |
| KC13854 | 97.56 | L | 449+12.99 | SR 67 |
| KC13855 | 97.55 | L | 449+50.99 | SR 67 |
| KC13856 | 87.55 | L | 449+50.98 | SR 67 |
| KC13853 | 87.56 | L | 449+12.98 | SR 67 |

PARCEL 53 REQ'D R/W KC10056

| PNT | OFFSET/ DIST | | STATION/ BEARING | ALIGNMENT |
|---|---|---|---|---|
| KC11980 | 87.54 | L | 449+68.86 | SR 67 |
| | 344.55 | | N 12°56'27.5" W | |
| KC11982 | 87.46 | L | 453+13.41 | SR 67 |
| | 10.01 | | N 77°03'24.9" E | |
| SVXB9631 | 77.44 | L | 453+13.41 | SR 67 |
| | 353.69 | | S 12°56'26.9" E | |
| SVXB9632 | 77.54 | L | 449+59.71 | SR 67 |
| | 13.56 | | N 60°31'40.7" W | |
| KC11980 | 87.54 | L | 449+68.86 | SR 67 |

REQD R/W = 3495.08 SF
REQD R/W = 0.080 ACRES
REMAINDER = +/- 1.2 ACRES

PARCEL 53 REQ'D DRWY. EASM'T. KC10182

| PNT | OFFSET | | STATION | ALIGNMENT |
|---|---|---|---|---|
| KC13857 | 87.47 | L | 452+44.47 | SR 67 |
| KC13858 | 97.47 | L | 452+44.47 | SR 67 |
| KC13859 | 97.50 | L | 452+78.46 | SR 67 |
| KC13860 | 87.46 | L | 452+78.47 | SR 67 |
| KC13857 | 87.47 | L | 452+44.47 | SR 67 |

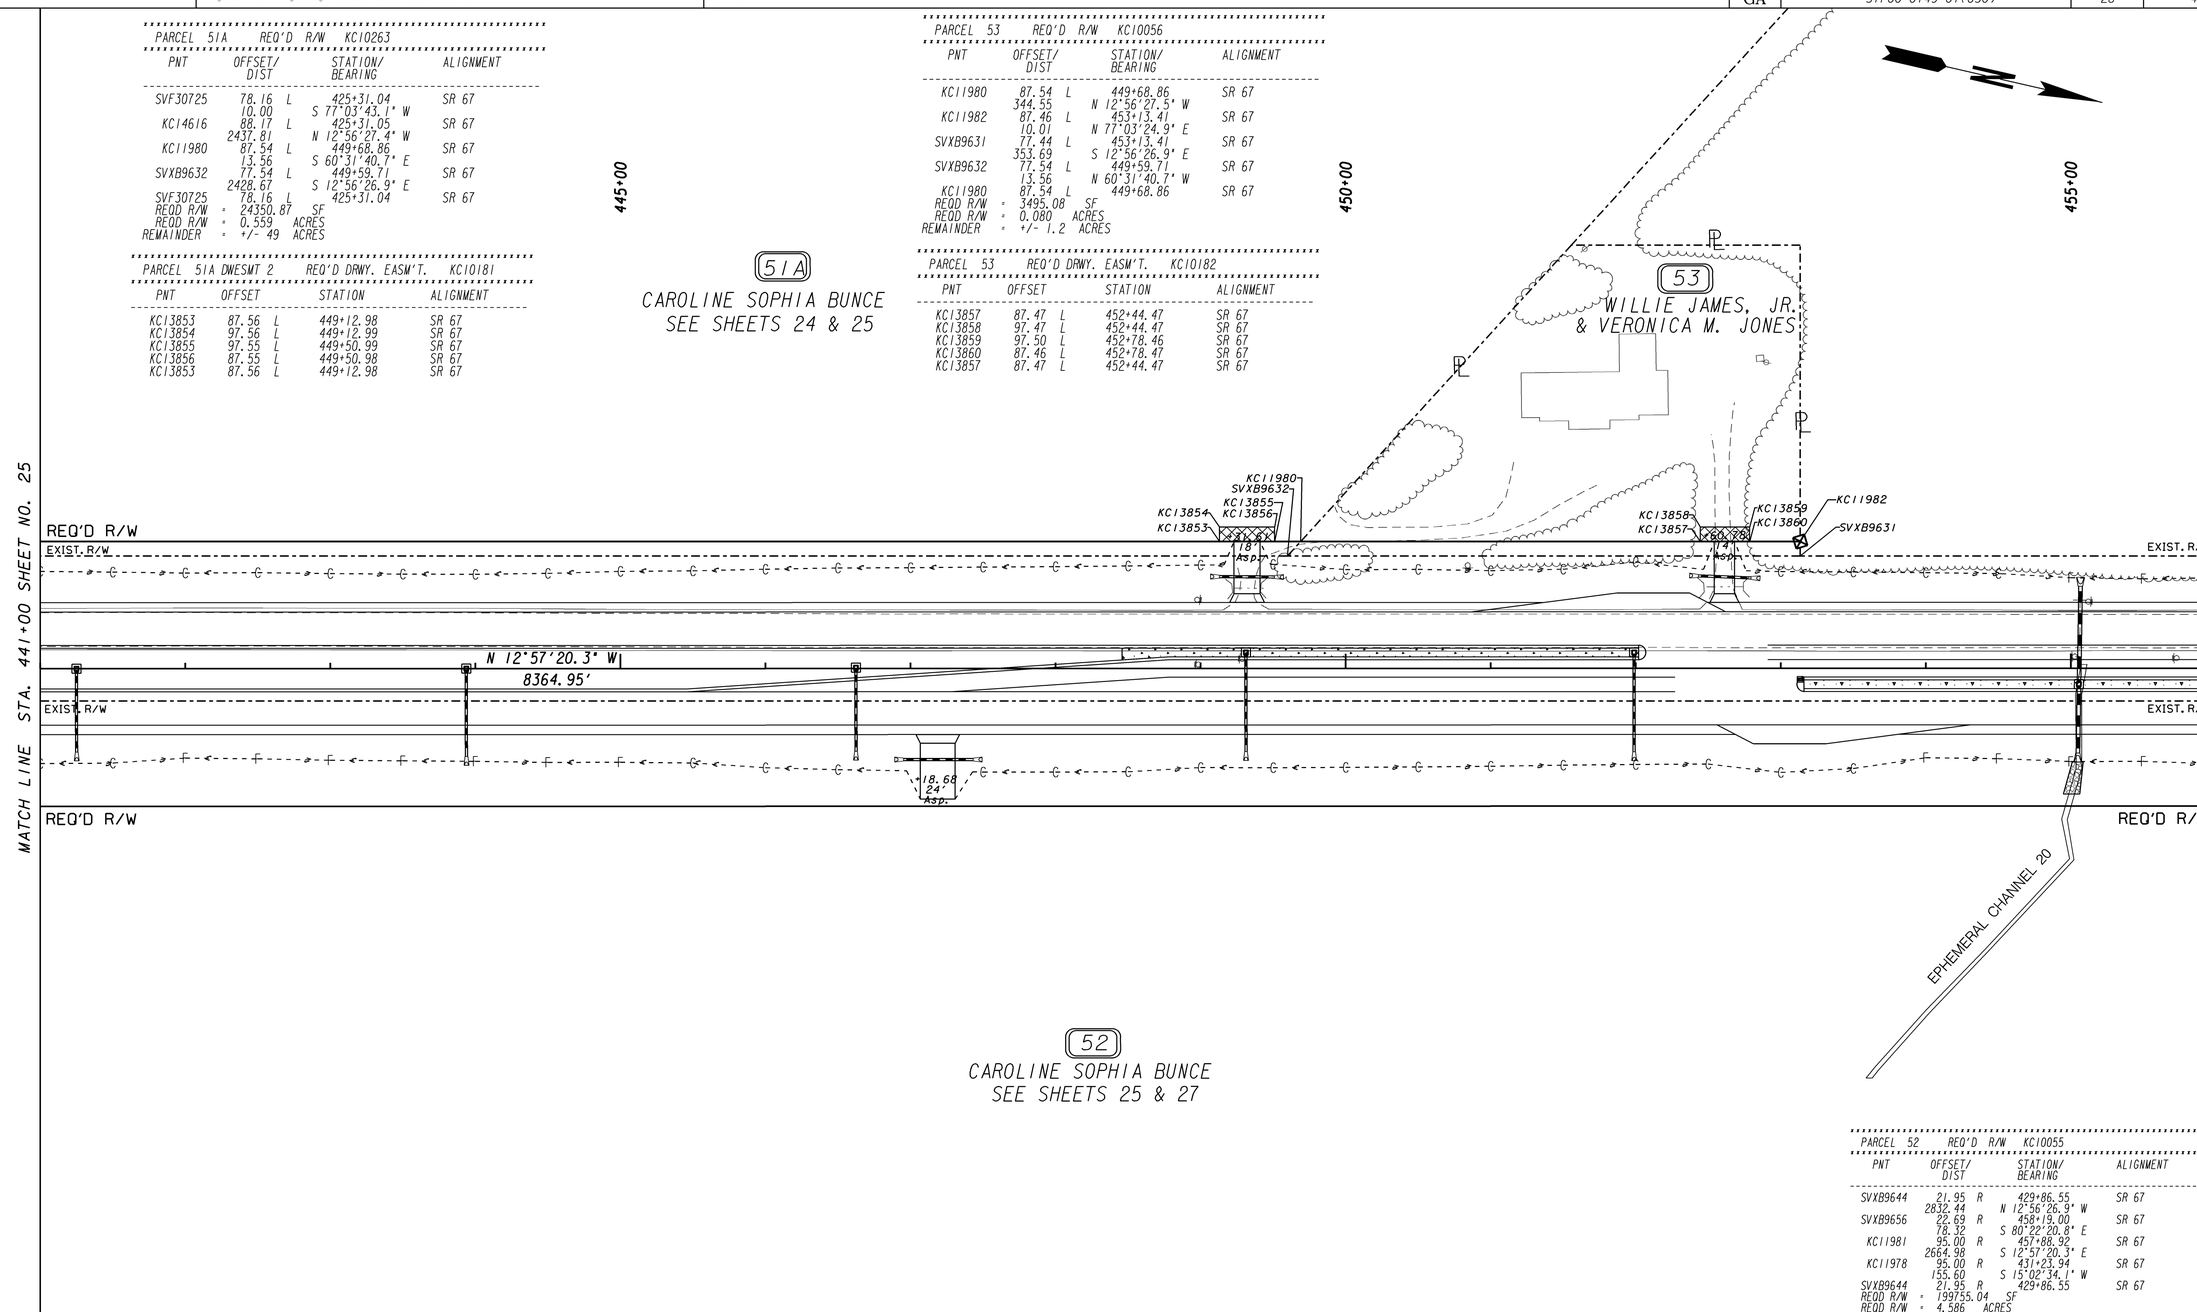


PARCEL 52 REQ'D R/W KC10055

| PNT | OFFSET/ DIST | | STATION/ BEARING | ALIGNMENT |
|---|---|---|---|---|
| SVXB9644 | 21.95 | R | 429+86.55 | SR 67 |
| | 2832.44 | | N 12°56'28.9" W | |
| SVXB9656 | 22.69 | R | 458+19.00 | SR 67 |
| | 78.32 | | S 80°22'20.8" E | |
| KC11981 | 95.00 | R | 457+88.92 | SR 67 |
| | 2664.98 | | S 12°57'20.3" E | |
| KC11978 | 95.00 | R | 431+23.94 | SR 67 |
| | 155.60 | | S 15°02'34.1" W | |
| SVXB9644 | 21.95 | R | 429+86.55 | SR 67 |

REQD R/W = 199755.04 SF
REQD R/W = 4.586 ACRES
REMAINDER = +/- 34 ACRES

PROPERTY AND EXISTING R/W LINE
REQUIRED R/W LINE
CONSTRUCTION LIMITS
EASEMENT FOR CONSTR & MAINTENANCE OF SLOPES
EASEMENT FOR CONSTR OF SLOPES
EASEMENT FOR CONSTR OF DRIVES

BEGIN LIMIT OF ACCESS.....BLA
END LIMIT OF ACCESS.....ELA
LIMIT OF ACCESS
REQ'D R/W & LIMIT OF ACCESS

SCALE IN FEET
0 50 100 200

**GEORGIA DEPARTMENT OF TRANSPORTATION**

| DATE | REVISIONS | DATE | REVISIONS |
|---|---|---|---|
| 07/21/16 | PAR 52 - ADDED DRIVEWAY | | |
| 10/14/16 | PAR 52 - MOVED DESCRIPTION FROM SHT 27 | | |

STATE OF GEORGIA
DEPARTMENT OF TRANSPORTATION

RIGHT OF WAY MAP

PROJECT NO: STP00-0149-01(030)
COUNTY: BULLOCH
LAND LOT NO:
LAND DISTRICT:
GMD 1547
DATE 04/01/16 SH 26 OF 42

1/5/2009