STATE	PROJECT NUMBER	SHEET NO.	TOTAL SHEETS
GA	STP00-0149-01(030)	28	42

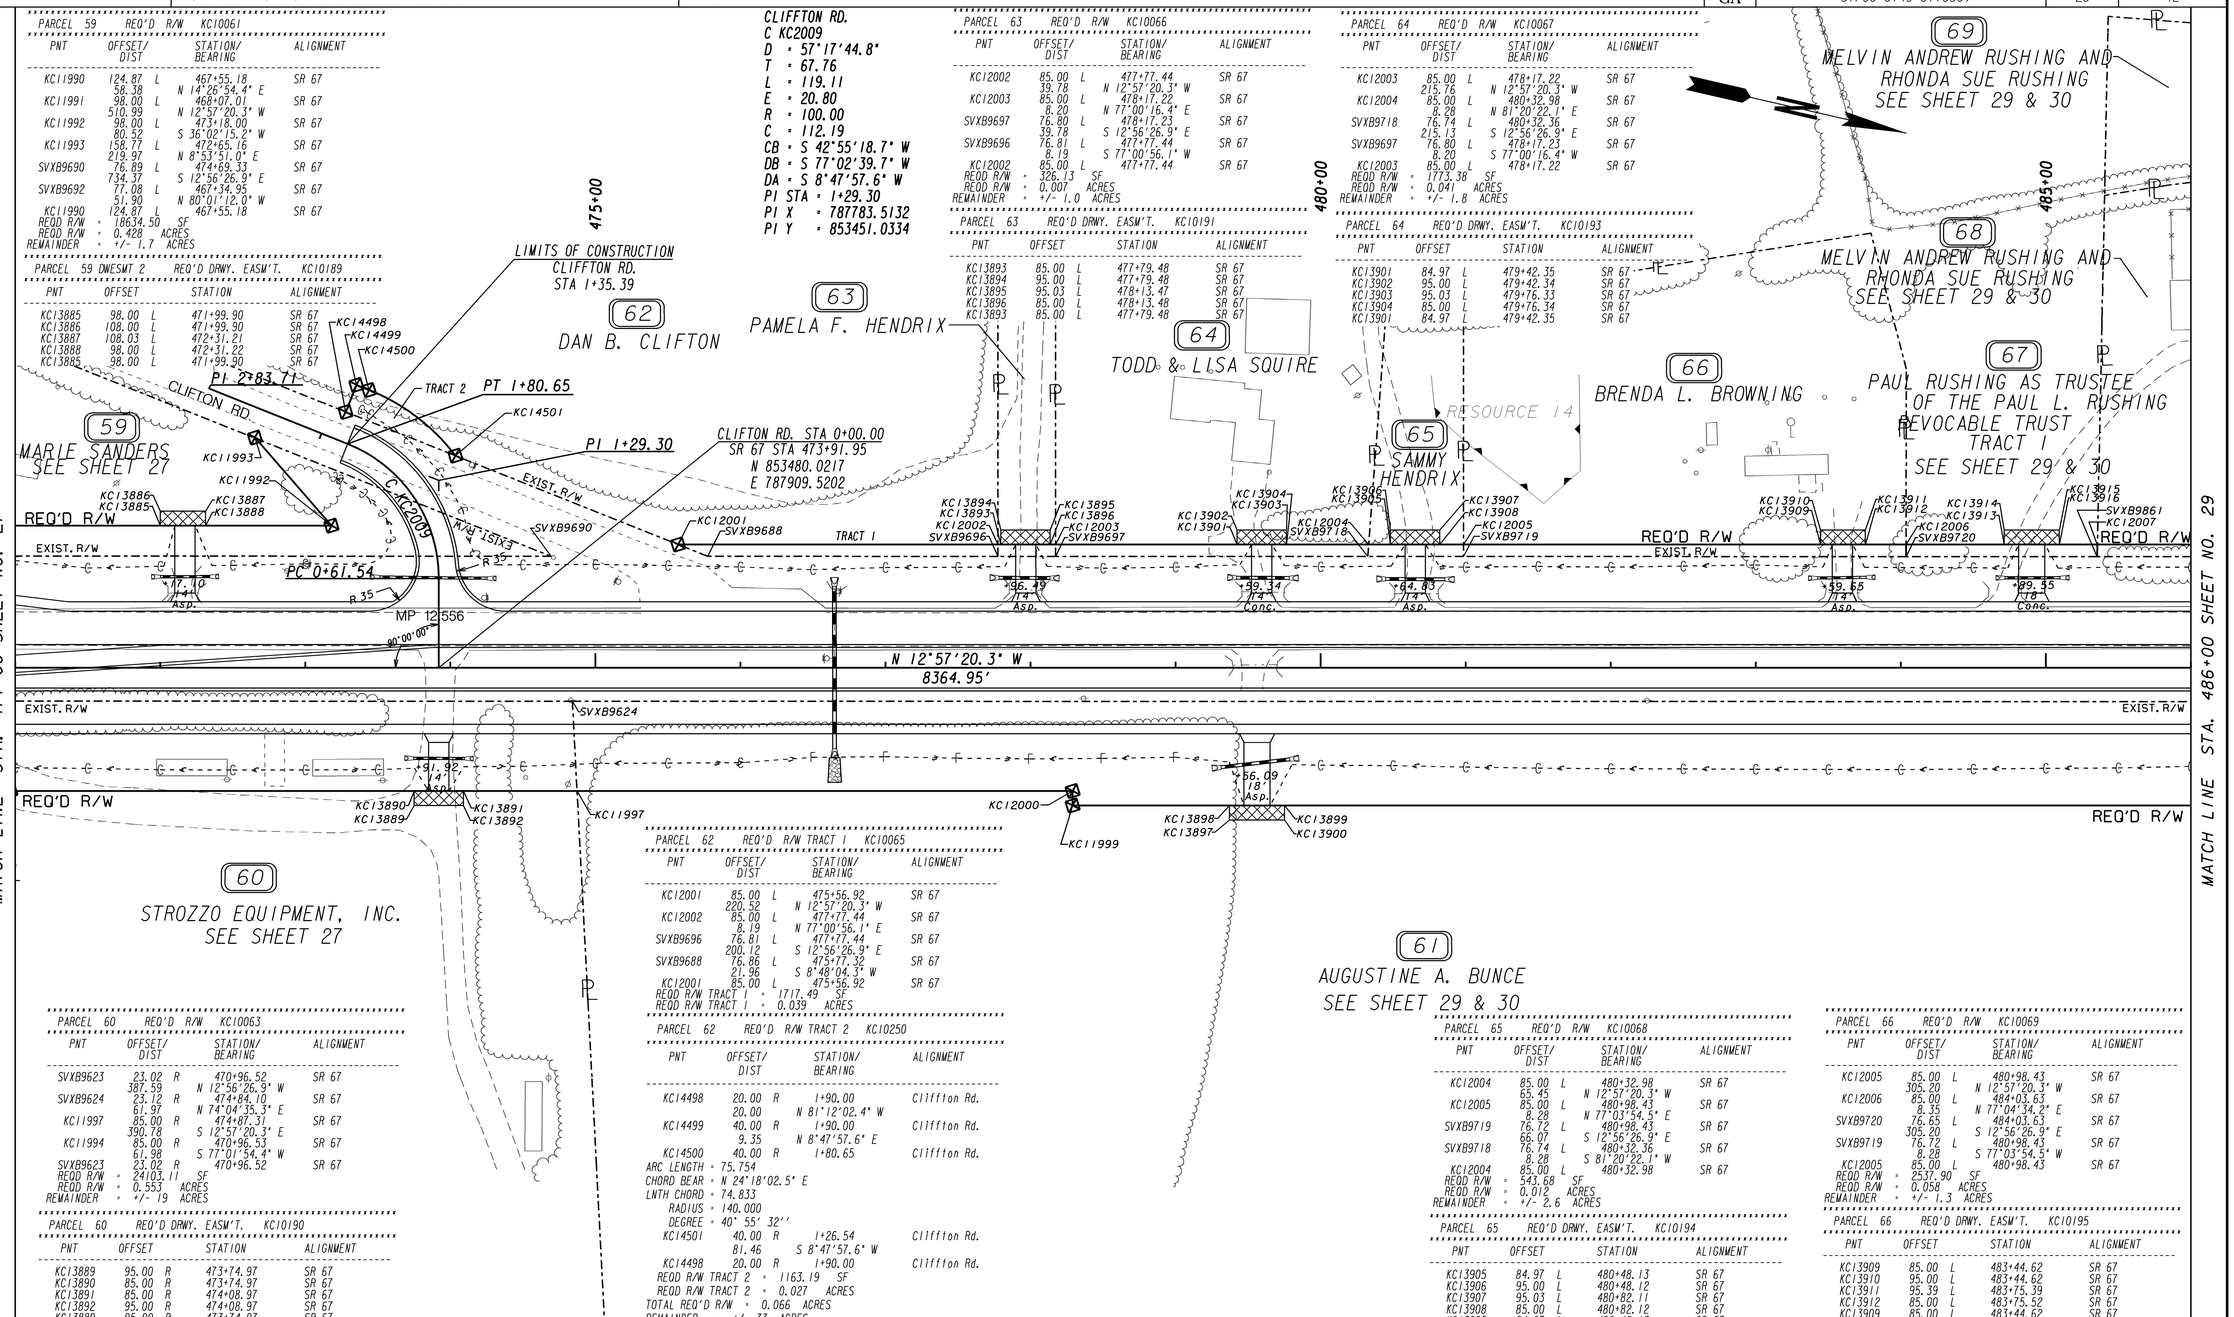

PARCEL 59 REQ'D R/W KC10061

PNT	OFFSET/ DIST		STATION/ BEARING	ALIGNMENT
KC11990	124.87	L	467+55.18	SR 67
	58.38		N 14°26'54.4" E	
KC11991	98.00	L	468+07.01	SR 67
	510.99		N 12°57'20.3" W	
KC11992	98.00	L	473+18.00	SR 67
	80.52		S 36°02'15.2" W	
KC11993	158.77	L	472+65.16	SR 67
	219.97		N 8°53'51.0" E	
SVXB9690	76.89	L	474+69.33	SR 67
	734.37		S 12°56'26.9" E	
SVXB9692	77.08	L	467+34.95	SR 67
	51.90		N 80°01'12.0" W	
KC11990	124.87	L	467+55.18	SR 67

REQD R/W = 18634.50 SF
REQD R/W = 0.428 ACRES
REMAINDER = +/- 1.7 ACRES

PARCEL 59 DWESWT 2 REQ'D DRWY. EASW'T. KC10189

PNT	OFFSET		STATION	ALIGNMENT
KC13885	98.00	L	471+99.90	SR 67
KC13886	108.00	L	471+99.90	SR 67
KC13887	108.03	L	472+31.21	SR 67
KC13888	98.00	L	472+31.22	SR 67
KC13885	98.00	L	471+99.90	SR 67

PARCEL 63 REQ'D R/W KC10066

PNT	OFFSET/ DIST		STATION/ BEARING	ALIGNMENT
KC12002	85.00	L	477+77.44	SR 67
	39.78		N 12°57'20.3" W	
KC12003	85.00	L	478+17.22	SR 67
	8.20		N 77°00'16.4" E	
SVXB9697	76.80	L	478+17.23	SR 67
	39.78		S 12°56'26.9" E	
SVXB9696	76.81	L	477+77.44	SR 67
	8.19		S 77°00'56.1" W	
KC12002	85.00	L	477+77.44	SR 67

REQD R/W = 326.13 SF
REQD R/W = 0.007 ACRES
REMAINDER = +/- 1.0 ACRES

PARCEL 63 REQ'D DRWY. EASW'T. KC10191

PNT	OFFSET		STATION	ALIGNMENT
KC13893	85.00	L	477+79.48	SR 67
KC13894	95.00	L	477+79.48	SR 67
KC13895	95.03	L	478+13.47	SR 67
KC13896	85.00	L	478+13.48	SR 67
KC13893	85.00	L	477+79.48	SR 67

PARCEL 64 REQ'D R/W KC10067

PNT	OFFSET/ DIST		STATION/ BEARING	ALIGNMENT
KC12003	85.00	L	478+17.22	SR 67
	215.76		N 12°57'20.3" W	
KC12004	85.00	L	480+32.98	SR 67
	8.28		N 81°20'22.1" E	
SVXB9718	76.74	L	480+32.36	SR 67
	215.13		S 12°56'26.9" E	
SVXB9697	76.80	L	478+17.23	SR 67
	8.20		S 77°00'16.4" W	
KC12003	85.00	L	478+17.22	SR 67

REQD R/W = 1773.38 SF
REQD R/W = 0.041 ACRES
REMAINDER = +/- 1.8 ACRES

PARCEL 64 REQ'D DRWY. EASW'T. KC10193

PNT	OFFSET		STATION	ALIGNMENT
KC13901	84.97	L	479+42.35	SR 67
KC13902	95.00	L	479+42.34	SR 67
KC13903	95.03	L	479+76.33	SR 67
KC13904	85.00	L	479+76.34	SR 67
KC13901	84.97	L	479+42.35	SR 67

PARCEL 60 REQ'D R/W KC10063

PNT	OFFSET/ DIST		STATION/ BEARING	ALIGNMENT
SVXB9623	23.02	R	470+96.52	SR 67
	387.59		N 12°56'26.9" W	
SVXB9624	23.12	R	474+84.10	SR 67
	61.97		N 74°04'35.3" E	
KC11997	85.00	R	474+87.31	SR 67
	390.78		S 12°57'20.3" E	
KC11994	85.00	R	470+96.53	SR 67
	61.98		S 77°01'54.4" W	
SVXB9623	23.02	R	470+96.52	SR 67

REQD R/W = 24103.11 SF
REQD R/W = 0.553 ACRES
REMAINDER = +/- 19 ACRES

PARCEL 60 REQ'D DRWY. EASW'T. KC10190

PNT	OFFSET		STATION	ALIGNMENT
KC13889	95.00	R	473+74.97	SR 67
KC13890	85.00	R	473+74.97	SR 67
KC13891	85.00	R	474+08.97	SR 67
KC13892	95.00	R	474+08.97	SR 67
KC13889	95.00	R	473+74.97	SR 67

PARCEL 62 REQ'D R/W TRACT 1 KC10065

PNT	OFFSET/ DIST		STATION/ BEARING	ALIGNMENT
KC12001	85.00	L	475+56.92	SR 67
	220.52		N 12°57'20.3" W	
KC12002	85.00	L	477+77.44	SR 67
	8.19		N 77°00'56.1" E	
SVXB9696	76.81	L	477+77.44	SR 67
	200.12		S 12°56'26.9" E	
SVXB9688	76.86	L	475+77.32	SR 67
	21.96		S 8°48'04.3" W	
KC12001	85.00	L	475+56.92	SR 67

REQD R/W TRACT 1 = 1717.49 SF
REQD R/W TRACT 1 = 0.039 ACRES

PARCEL 62 REQ'D R/W TRACT 2 KC10250

PNT	OFFSET/ DIST		STATION/ BEARING	ALIGNMENT
KC14498	20.00	R	1+90.00	Cliffton Rd.
	20.00		N 81°12'02.4" W	
KC14499	40.00	R	1+90.00	Cliffton Rd.
	9.35		N 8°47'57.6" E	
KC14500	40.00	R	1+80.65	Cliffton Rd.

ARC LENGTH = 75.754
CHORD BEAR = N 24°18'02.5" E
LNTH CHORD = 74.833
RADIUS = 140.000
DEGREE = 40° 55' 32''

KC14501	40.00	R	1+26.54	Cliffton Rd.
	81.46		S 8°47'57.6" W	
KC14498	20.00	R	1+90.00	Cliffton Rd.

REQD R/W TRACT 2 = 1163.19 SF
REQD R/W TRACT 2 = 0.027 ACRES
TOTAL REQ'D R/W = 0.066 ACRES
REMAINDER = +/- 33 ACRES

PARCEL 65 REQ'D R/W KC10068

PNT	OFFSET/ DIST		STATION/ BEARING	ALIGNMENT
KC12004	85.00	L	480+32.98	SR 67
	65.45		N 12°57'20.3" W	
KC12005	85.00	L	480+98.43	SR 67
	8.28		N 77°03'54.5" E	
SVXB9719	76.72	L	480+98.43	SR 67
	66.07		S 12°56'26.9" E	
SVXB9718	76.74	L	480+32.36	SR 67
	8.28		S 81°20'22.1" W	
KC12004	85.00	L	480+32.98	SR 67

REQD R/W = 543.68 SF
REQD R/W = 0.012 ACRES
REMAINDER = +/- 2.6 ACRES

PARCEL 65 REQ'D DRWY. EASW'T. KC10194

PNT	OFFSET		STATION	ALIGNMENT
KC13905	84.97	L	480+48.13	SR 67
KC13906	95.00	L	480+48.12	SR 67
KC13907	95.03	L	480+82.11	SR 67
KC13908	85.00	L	480+82.12	SR 67
KC13905	84.97	L	480+48.13	SR 67

PARCEL 66 REQ'D R/W KC10069

PNT	OFFSET/ DIST		STATION/ BEARING	ALIGNMENT
KC12005	85.00	L	480+98.43	SR 67
	305.20		N 12°57'20.3" W	
KC12006	85.00	L	484+03.63	SR 67
	8.35		N 77°04'34.2" E	
SVXB9720	76.65	L	484+03.63	SR 67
	305.20		S 12°56'26.9" E	
SVXB9719	76.72	L	480+98.43	SR 67
	8.28		S 77°03'54.5" W	
KC12005	85.00	L	480+98.43	SR 67

REQD R/W = 2537.90 SF
REQD R/W = 0.058 ACRES
REMAINDER = +/- 1.3 ACRES

PARCEL 66 REQ'D DRWY. EASW'T. KC10195

PNT	OFFSET		STATION	ALIGNMENT
KC13909	85.00	L	483+44.62	SR 67
KC13910	95.00	L	483+44.62	SR 67
KC13911	95.39	L	483+75.39	SR 67
KC13912	85.00	L	483+75.52	SR 67
KC13909	85.00	L	483+44.62	SR 67

PROPERTY AND EXISTING R/W LINE
REQUIRED R/W LINE
CONSTRUCTION LIMITS
EASEMENT FOR CONSTR & MAINTENANCE OF SLOPES
EASEMENT FOR CONSTR OF SLOPES
EASEMENT FOR CONSTR OF DRIVES

BEGIN LIMIT OF ACCESS.....BLA
END LIMIT OF ACCESS.....ELA
LIMIT OF ACCESS
REQ'D R/W & LIMIT OF ACCESS

SCALE IN FEET
0 50 100 200

GEORGIA DEPARTMENT OF TRANSPORTATION

DATE	REVISIONS	DATE	REVISIONS

STATE OF GEORGIA
DEPARTMENT OF TRANSPORTATION

RIGHT OF WAY MAP

PROJECT NO: STP00-0149-01(030)
COUNTY: BULLOCH
LAND LOT NO:
LAND DISTRICT:
GMD 1547
DATE 04/01/16 SH 28 OF 42

1/5/2009