10/27/2015 tdent	\\gdot-dsni\gocfg\resources\Gdot-2012.tbl	C:\Users\tdent\Documents\projectwise\dms75609\532370RC02.dgn GRWCOV	STATE	PROJECT NUMBER	SHEET NO.	TOTAL SHEETS
			GA	STP00-0630-00(010)	2	69

DEPARTMENT OF TRANSPORTATION
STATE OF GEORGIA

RIGHT OF WAY OF PROPOSED SR 144 WIDENING FROM CR 100 (TIMBER TRAIL RD) TO CR 154 (BELFAST KELLER RD)
BRYAN COUNTY

FEDERAL AID PROJECT

STP00-0630-00(010)

FEDERAL ROUTE No. : N/A
STATE ROUTE No. : 144
P. I. No. : 532370

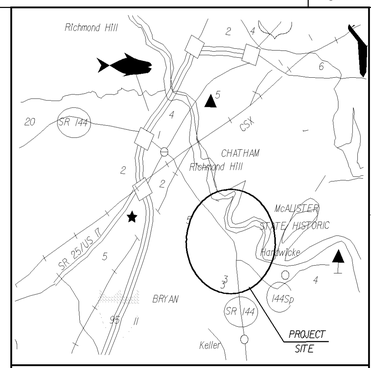

LOCATION SKETCH

NOTE: THE CO-ORDINATES LISTED ARE EAST ZONE GRID CO-ORDINATES BASED ON THE GA. STATE PLANE CO-ORDINATE SYSTEM OF GA
HORIZONTAL DATUM : NAD 83/94 HARN
VERTICAL DATUM : NAVD 1988

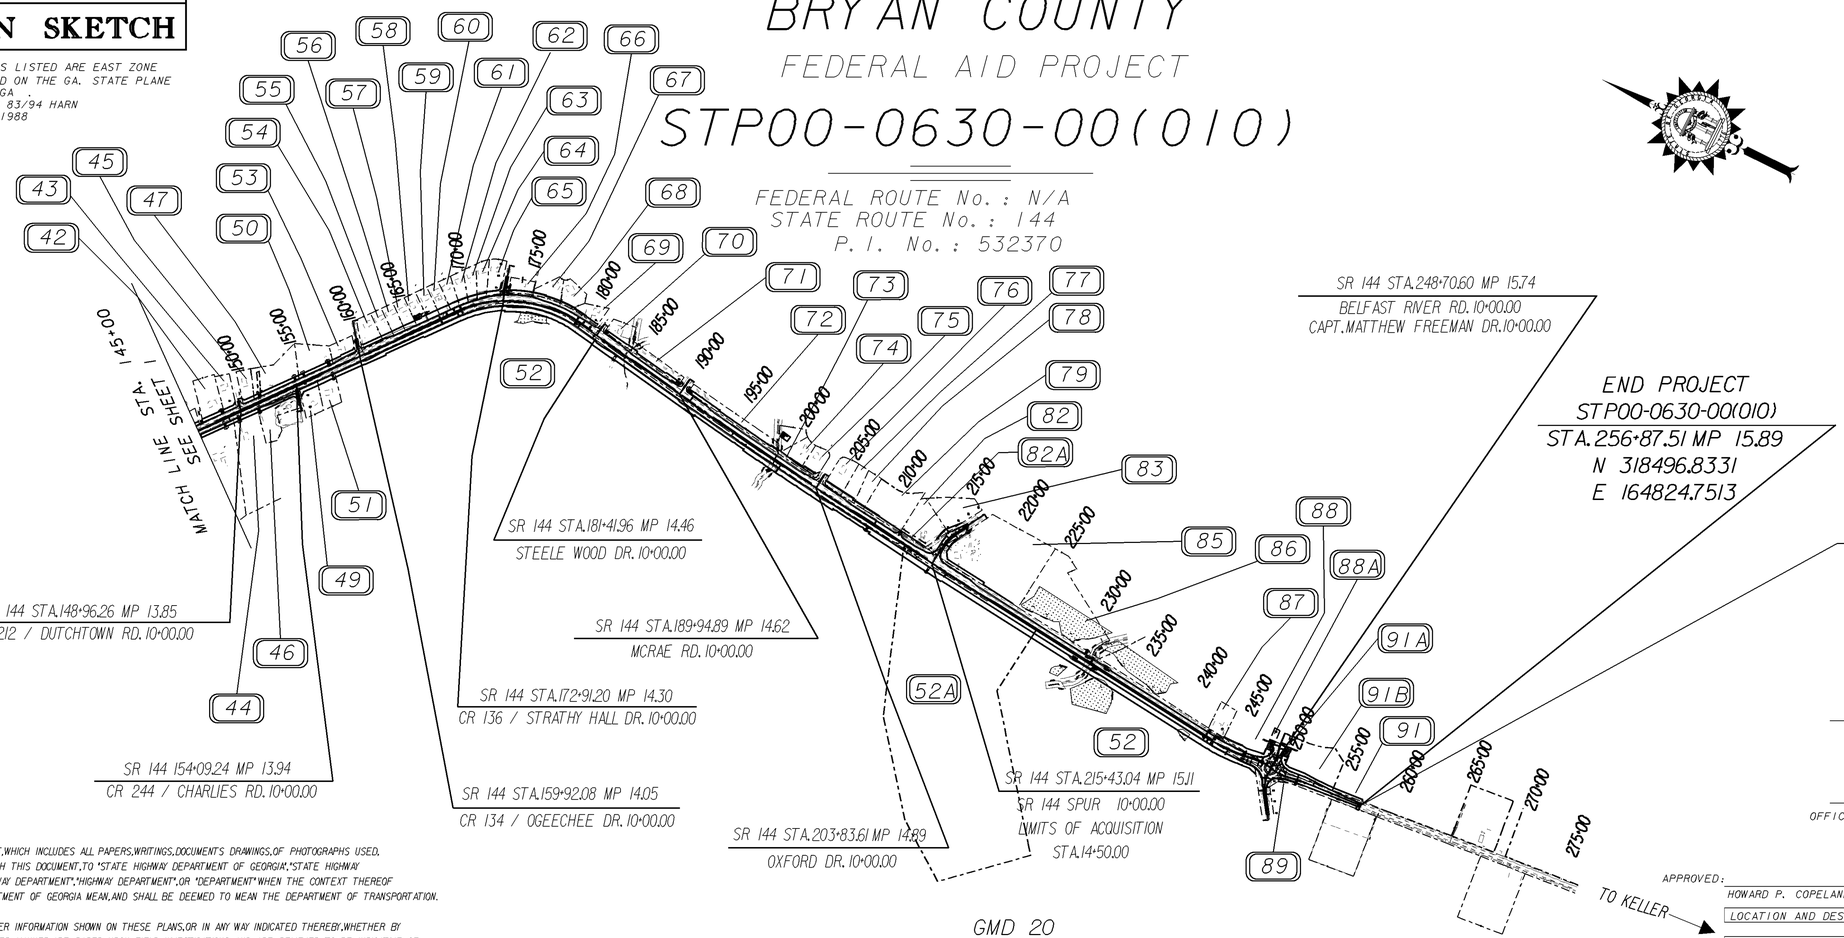

CONVENTIONAL SIGNS

STATE OR COUNTY LINE
CITY LIMIT LINE
LAND LOT LINE
PROPERTY LINE
SURVEY OR BASE LINE
RIGHT OF WAY LINE: EXISTING; REQUIRED; LIMIT OF ACCESS; REOD R/W & LIMIT OF ACCESS; R/W MARKERS
FENCE
RAILROAD
POWER LINE
TELEPHONE LINE
POWER POLES
TELEPHONE OR TELEGRAPH POLES

NOTE:
ALL REFERENCES IN THIS DOCUMENT,WHICH INCLUDES ALL PAPERS,WRITINGS,DOCUMENTS DRAWINGS,OF PHOTOGRAPHS USED, OR TO BE USED IN CONNECTION WITH THIS DOCUMENT,TO "STATE HIGHWAY DEPARTMENT OF GEORGIA","STATE HIGHWAY DEPARTMENT","GEORGIA STATE HIGHWAY DEPARTMENT","HIGHWAY DEPARTMENT",OR "DEPARTMENT" WHEN THE CONTEXT THEREOF MEANS THE STATE HIGHWAY DEPARTMENT OF GEORGIA MEAN,AND SHALL BE DEEMED TO MEAN THE DEPARTMENT OF TRANSPORTATION.

THE DATA,TOGETHER WITH ALL OTHER INFORMATION SHOWN ON THESE PLANS,OR IN ANY WAY INDICATED THEREBY,WHETHER BY DRAWINGS OR NOTES,OR IN ANY OTHER MANNER,ARE BASED UPON FIELD INVESTIGATIONS AND ARE BELIEVED TO BE INDICATIVE OF ACTUAL CONDITIONS. HOWEVER,THE SAME ARE SHOWN AS INFORMATION ONLY,ARE NOT GUARANTEED,AND DO NOT BIND THE DEPARTMENT OF TRANSPORTATION IN ANY WAY.THE ATTENTION OF THE BIDDER IS SPECIFICALLY DIRECTED TO ARTICLES 102.04,102.05, AND 104.03 OF THE SPECIFICATIONS.

STP00-0630-00(010)
BRYAN COUNTY

SCALE IN FEET
0 600 1200 2400

GMD 20

LENGTH OF RIGHT OF WAY PROJECT	COUNTY NO. 029 BRYAN CO. MILES
NET LENGTH OF RIGHT OF WAY	4.550
NET LENGTH OF BRIDGES	0.000
NET LENGTH OF EXCEPTIONS	0.000
GROSS LENGTH OF RIGHT OF WAY	4.550

PROJECT DESIGNATION: EXEMPT
PDP CLASSIFICATION: MAJOR COLLECTOR
FUNCTIONAL CLASSIFICATION: RURAL COLLECTOR
GMD NUMBER:S: 20
LAND LOT NO: N/A
LAND DISTRICT NO: N/A

THIS PROJECT IS LOCATED 100% IN BRYAN COUNTY AND CONGRESSIONAL DISTRICT 1 .

PLANS PREPARED BY
TRAVIS DENT

UNDER THE SUPERVISION OF
DENNIS ODOM
OFFICE OF DISTRICT 5 ROAD DESIGN

APPROVED:
HOWARD P. COPELAND , STATE RIGHT OF WAY ADMINISTRATOR DATE
LOCATION AND DESIGN APPROVAL DATE: 6/27/2014
PLANS COMPLETED DATE: 04-15-2011

REVISIONS:
8-12-14
9-17-14
10-28-14
12-10-14
3-13-15
5-27-15
7-27-15
10-27-15

1/5/2009