STATE	PROJECT NUMBER	SHEET NO.	TOTAL SHEETS
GA	STP00-0630-00(010)	5	69

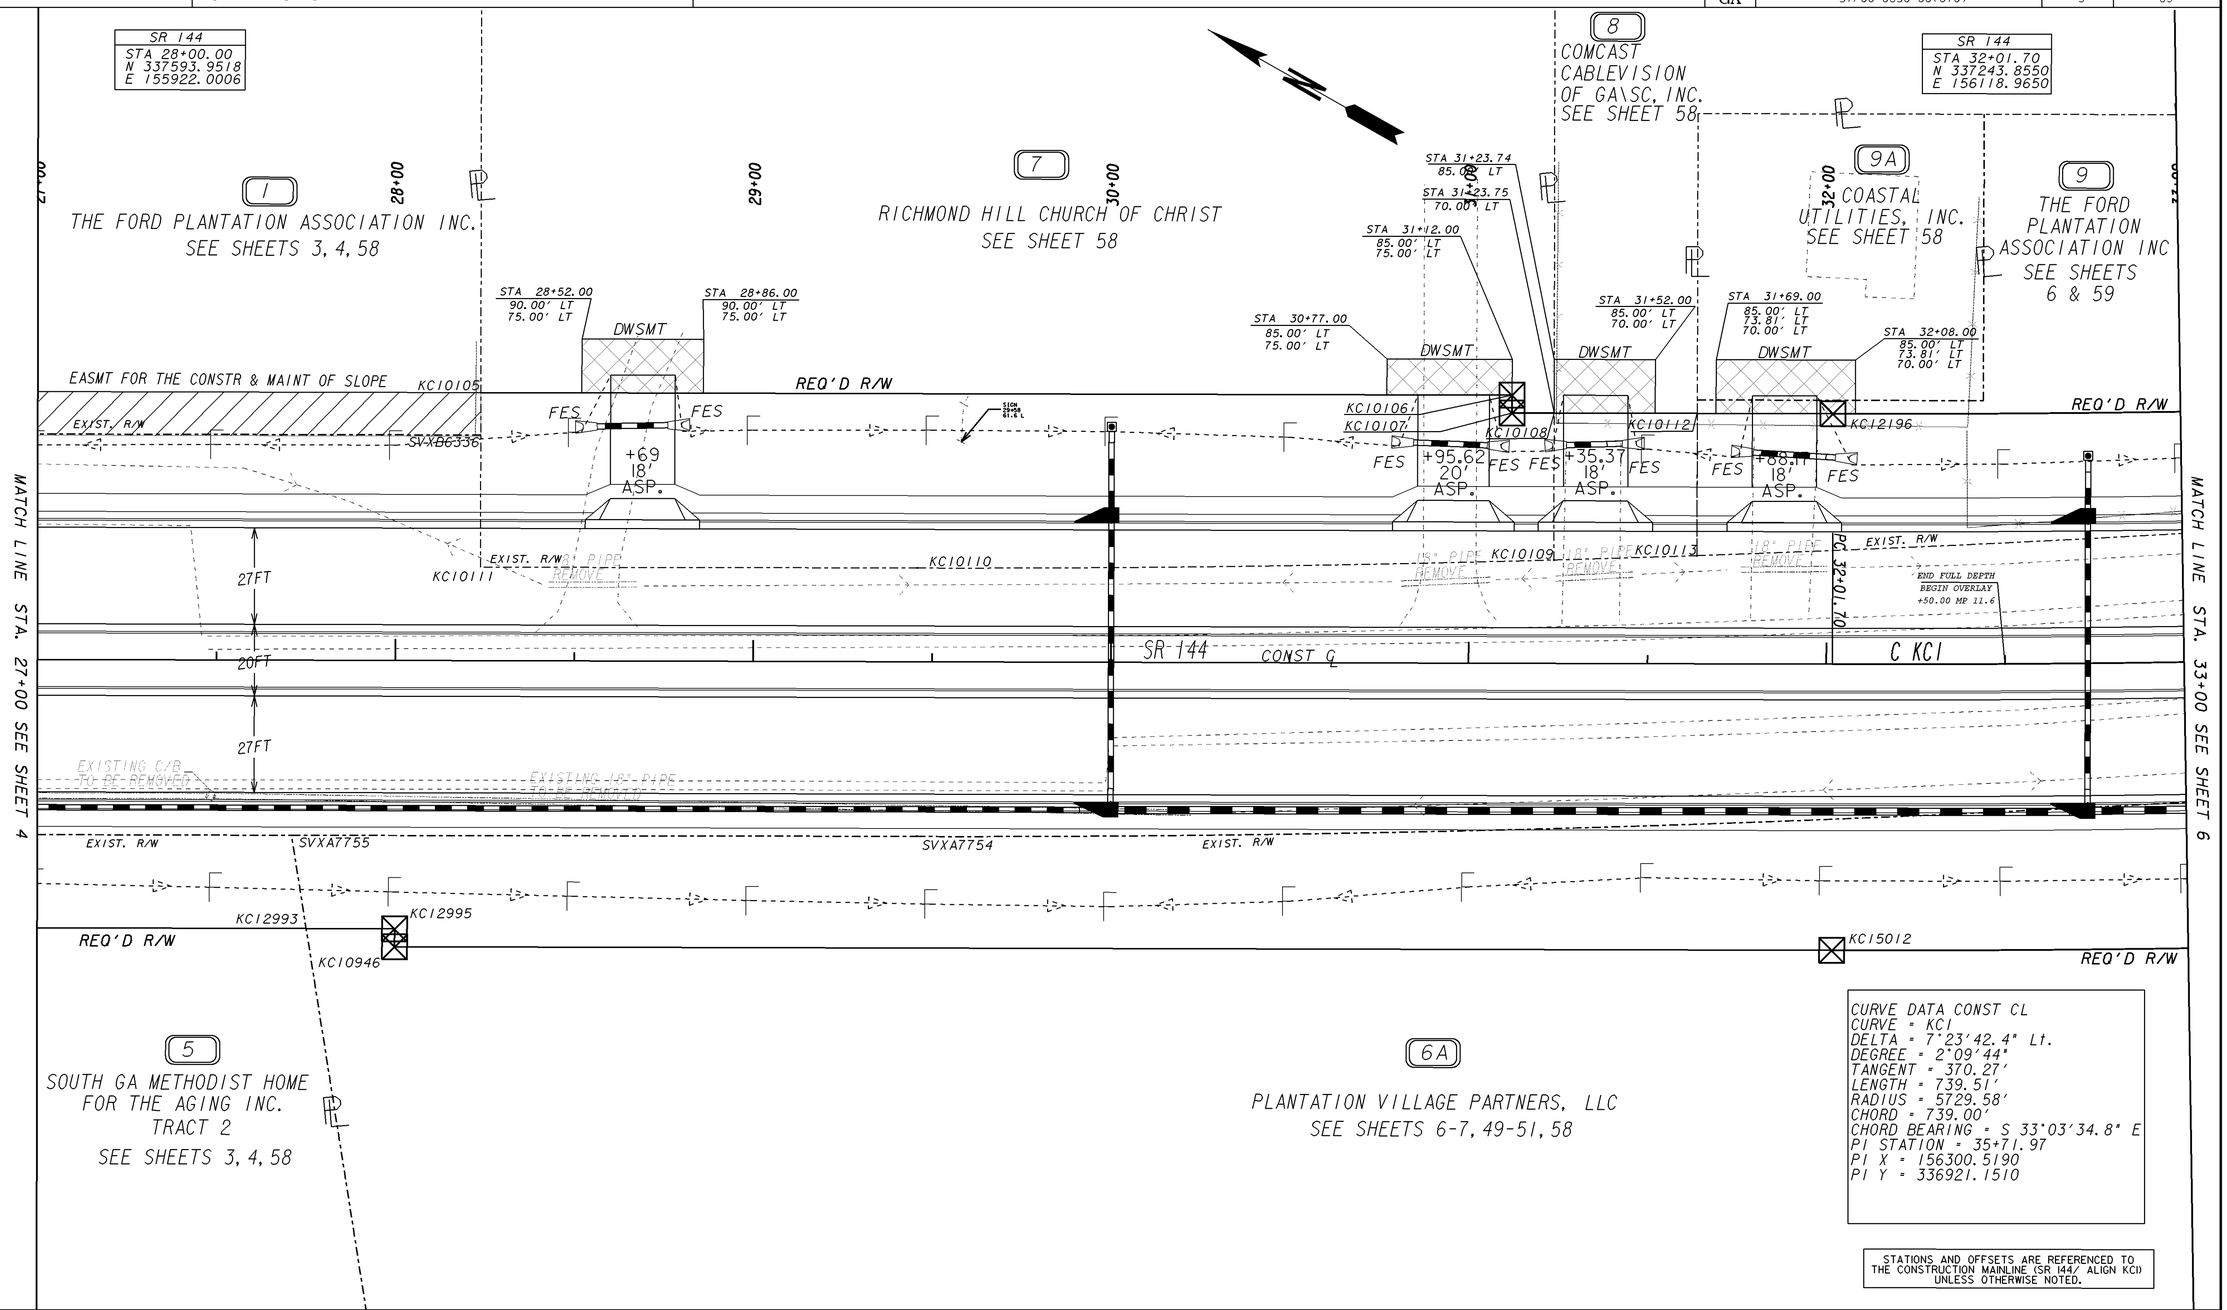

CURVE DATA CONST CL
CURVE = KCI
DELTA = 7°23'42.4" Lt.
DEGREE = 2°09'44"
TANGENT = 370.27'
LENGTH = 739.51'
RADIUS = 5729.58'
CHORD = 739.00'
CHORD BEARING = S 33°03'34.8" E
PI STATION = 35+71.97
PI X = 156300.5190
PI Y = 336921.1510

STATIONS AND OFFSETS ARE REFERENCED TO THE CONSTRUCTION MAINLINE (SR 144/ ALIGN KCI) UNLESS OTHERWISE NOTED.

PROPERTY AND EXISTING R/W LINE
REQUIRED R/W LINE
CONSTRUCTION LIMITS
EASEMENT FOR CONSTR & MAINTENANCE OF SLOPES
EASEMENT FOR CONSTR OF SLOPES
EASEMENT FOR CONSTR OF DRIVES

BEGIN LIMIT OF ACCESS.....BLA
END LIMIT OF ACCESS.....ELA
LIMIT OF ACCESS
REQ'D R/W & LIMIT OF ACCESS

SCALE IN FEET
0 20 40 80

GEORGIA DEPARTMENT OF TRANSPORTATION

DATE	REVISIONS	DATE	REVISIONS
8-12-14	PAR 1 - REMOVED REQ'D R/W & REVISED EASM'T	5-12-15	PAR 6 - SUBDIVIDED & ADDED PAR 6A
8-27-14	PARS 7 & 8 - CHANGED 'SEE SHEETS' TO 58		
9-17-14	PAR 8 - NAME CHANGE		
10-28-14	PAR 1 - NAME CHANGE		
	PAR 9A - ADDED		
12-10-14	PARS 7, 8, & 9A - ADDED DRIVEWAY PIPES		

STATE OF GEORGIA
DEPARTMENT OF TRANSPORTATION

RIGHT OF WAY MAP

PROJECT NO: STP00-0630-00(010)
COUNTY: BRYAN
LAND LOT NO: N/A
LAND DISTRICT: N/A
GMD 20 th
DATE 04-15-11 SH 5 OF 69

1/5/2009