STATE	PROJECT NUMBER	SHEET NO.	TOTAL SHEETS
GA	STP00-0630-00(010)	6	69

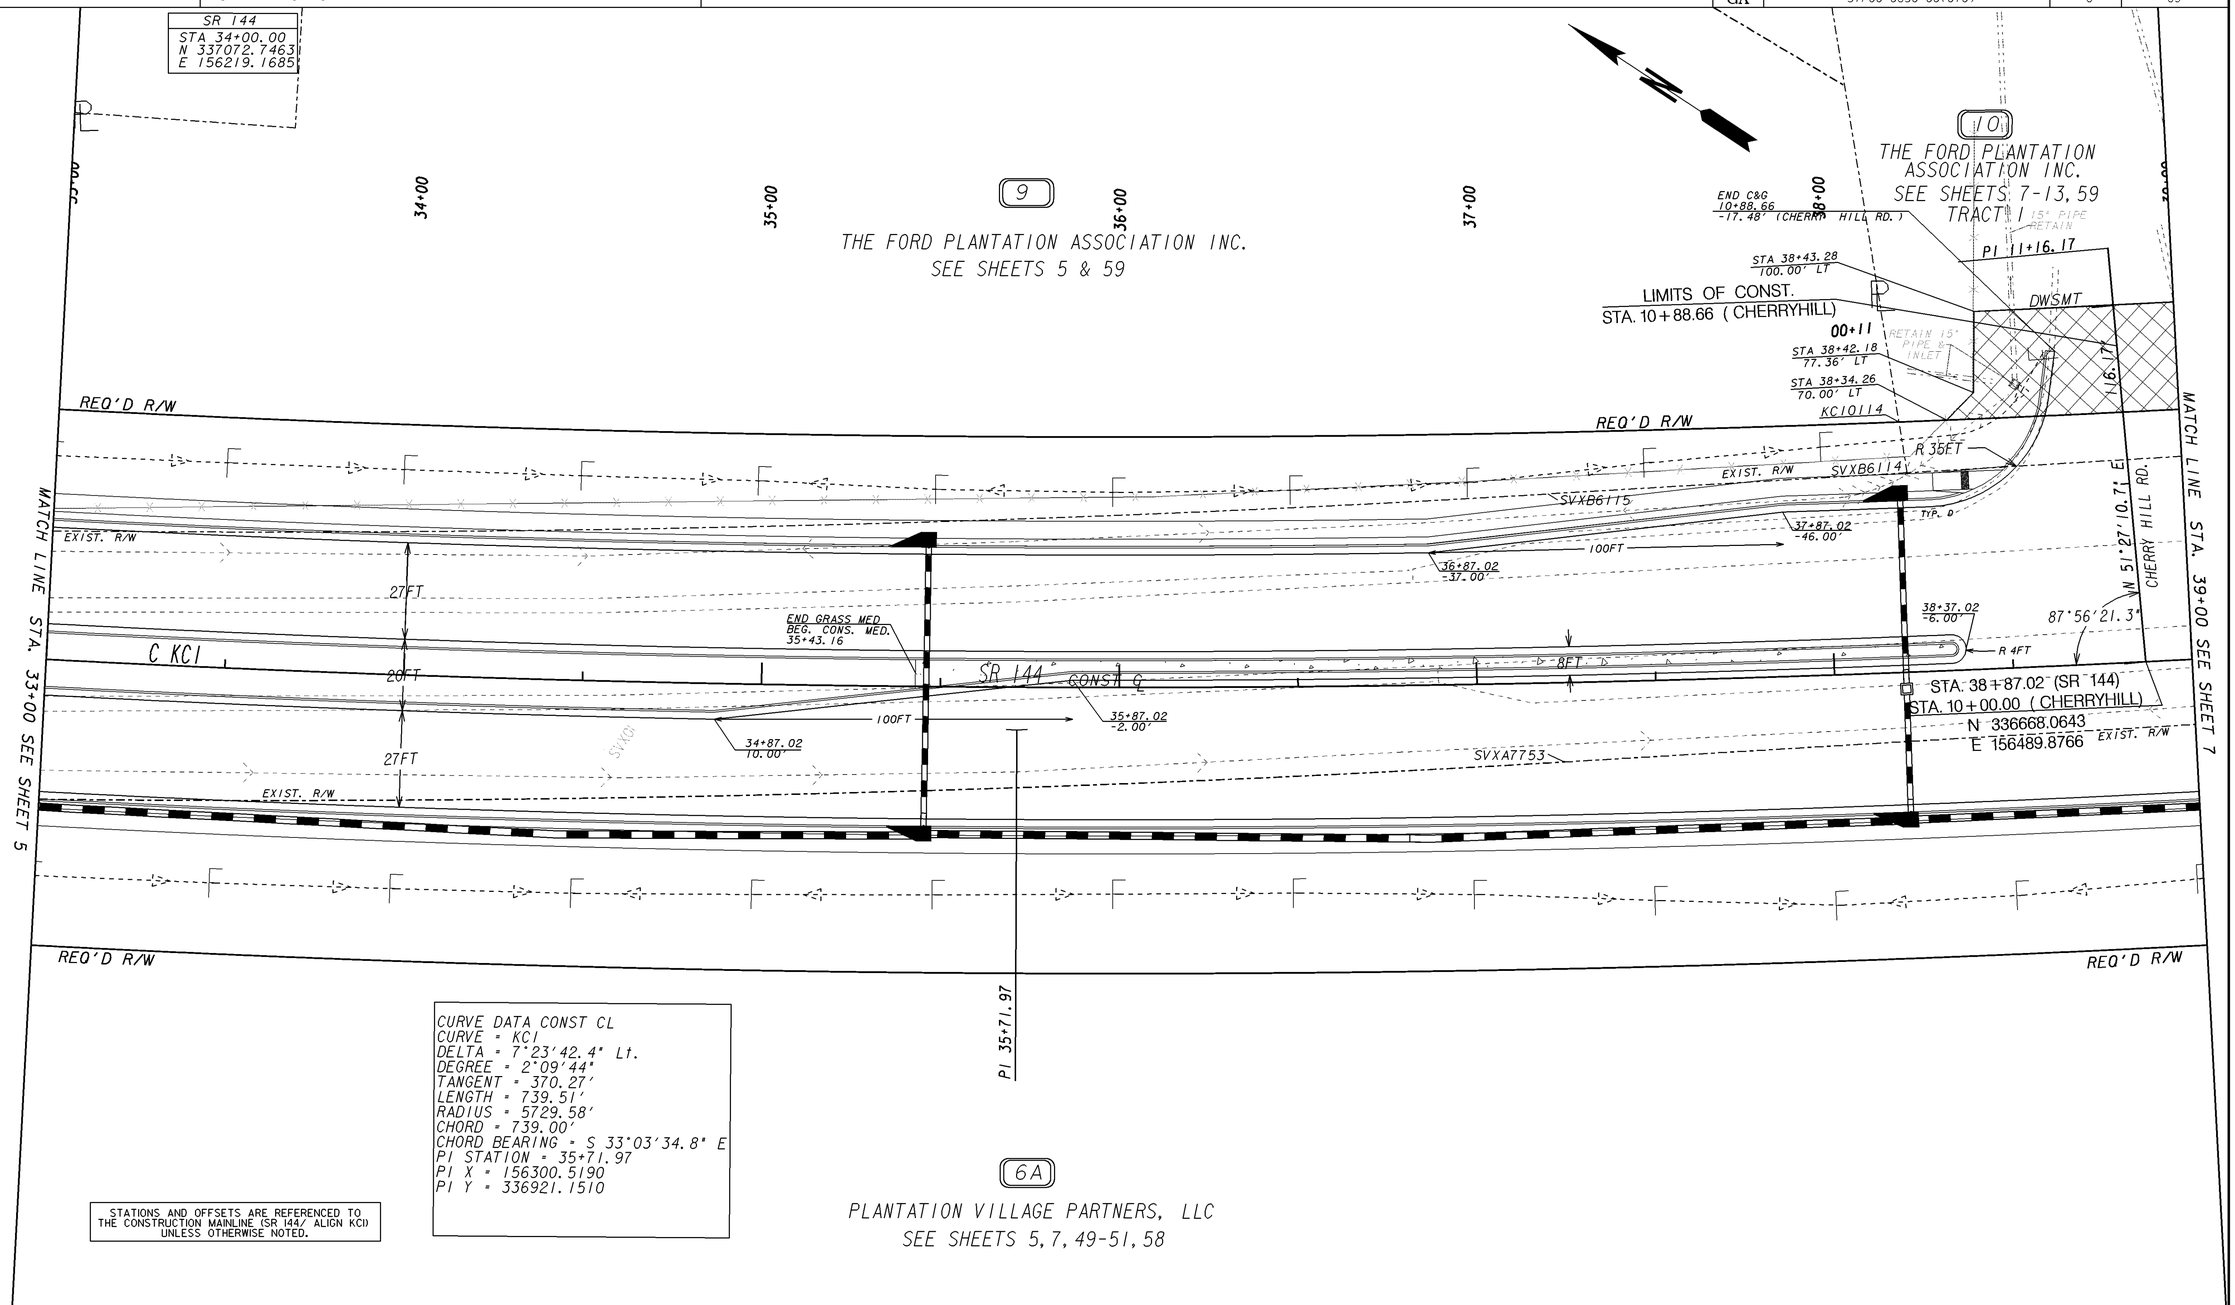

CURVE DATA CONST CL
CURVE = KC1
DELTA = 7°23'42.4" Lt.
DEGREE = 2°09'44"
TANGENT = 370.27'
LENGTH = 739.51'
RADIUS = 5729.58'
CHORD = 739.00'
CHORD BEARING = S 33°03'34.8" E
PI STATION = 35+71.97
PI X = 156300.5190
PI Y = 336921.1510

STATIONS AND OFFSETS ARE REFERENCED TO THE CONSTRUCTION MAINLINE (SR 144/ ALIGN KC1) UNLESS OTHERWISE NOTED.

PROPERTY AND EXISTING R/W LINE
REQUIRED R/W LINE
CONSTRUCTION LIMITS
EASEMENT FOR CONSTR & MAINTENANCE OF SLOPES
EASEMENT FOR CONSTR OF SLOPES
EASEMENT FOR CONSTR OF DRIVES

BEGIN LIMIT OF ACCESS.....BLA
END LIMIT OF ACCESS.....ELA
LIMIT OF ACCESS
REQ'D R/W & LIMIT OF ACCESS

SCALE IN FEET
0 20 40 80

GEORGIA DEPARTMENT OF TRANSPORTATION

DATE	REVISIONS	DATE	REVISIONS
8-12-14	PAR 10 - REVISED DRW'Y EASM'T		
8-27-14	PAR 10 - ADDED TRACT 1		
12-23-14	PAR 10 - ADDED TOPO		
5-12-15	PAR 6 - SUBDIVIDED & ADDED PAR 6A		

STATE OF GEORGIA
DEPARTMENT OF TRANSPORTATION

RIGHT OF WAY MAP

PROJECT NO: STP00-0630-00(010)
COUNTY: BRYAN
LAND LOT NO: N/A
LAND DISTRICT: N/A
GMD 20 th
DATE 04-15-11 SH 6 OF 69

1/5/2009