STATE	PROJECT NUMBER	SHEET NO.	TOTAL SHEETS
GA	STP00-0630-00(010)	23	69

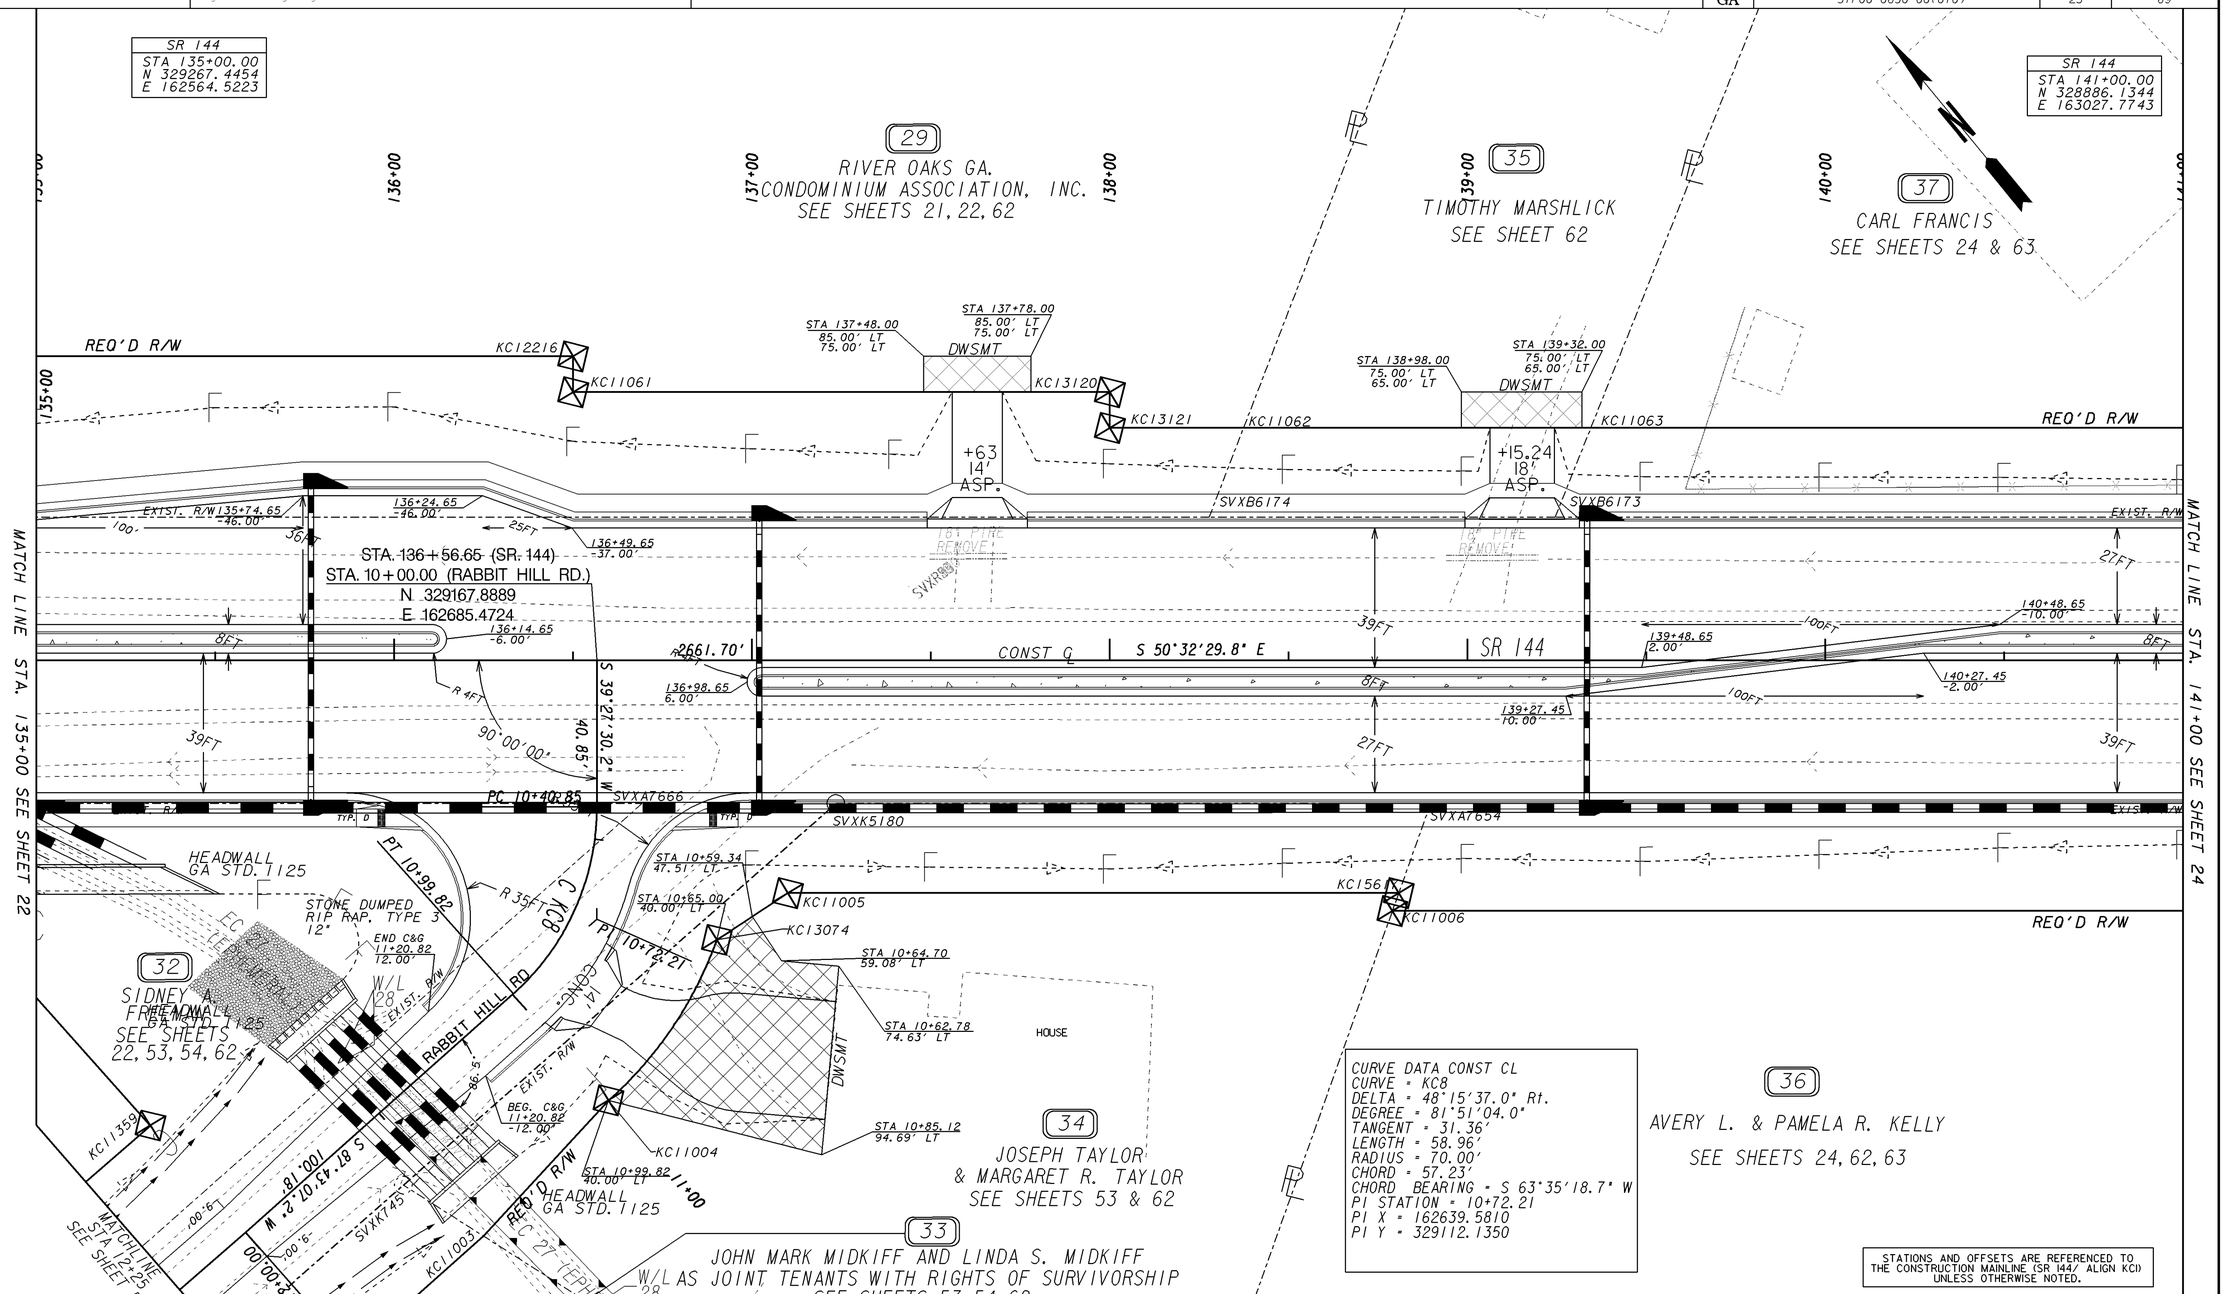

PROPERTY AND EXISTING R/W LINE
REQUIRED R/W LINE
CONSTRUCTION LIMITS
EASEMENT FOR CONSTR & MAINTENANCE OF SLOPES
EASEMENT FOR CONSTR OF SLOPES
EASEMENT FOR CONSTR OF DRIVES

BEGIN LIMIT OF ACCESS.....BLA
END LIMIT OF ACCESS.....ELA
LIMIT OF ACCESS
REQ'D R/W & LIMIT OF ACCESS

SCALE IN FEET
0 20 40 80

GEORGIA DEPARTMENT OF TRANSPORTATION

DATE	REVISIONS	DATE	REVISIONS
8-12-14	PAR 34 - REVISED REQ'D R/W & DRW'Y EASM'T	2-24-15	PAR 29 - NAME CHANGE
	PAR 37 - NAME CHANGE	4-02-15	PAR 35 - REVISED DRWY AND DRWY EASM'T
9-17-14	PAR 34 - NAME CHANGE	8-19-15	PAR 34 - CORRECTED MISSPELLED NAME
9-25-14	PAR 34 - REVISED TOPO		
10-28-14	PAR 33 - NAME CHANGE		
1-21-15	PAR 35 & 37 - ADDED TOPO		

STATE OF GEORGIA
DEPARTMENT OF TRANSPORTATION

RIGHT OF WAY MAP

PROJECT NO: STP00-0630-00(010)
COUNTY: BRYAN
LAND LOT NO: N/A
LAND DISTRICT: N/A
GMD 20 th
DATE 04-15-11 SH 23 OF 69

1/5/2009