4/2/2015 11:25:57 AM \\GDOT-DSNI\GOPLOT\QCF\d5_PDF_Out_mono_200dpi.qcf tdent C:\PW-532370\532370DR01_01.prf

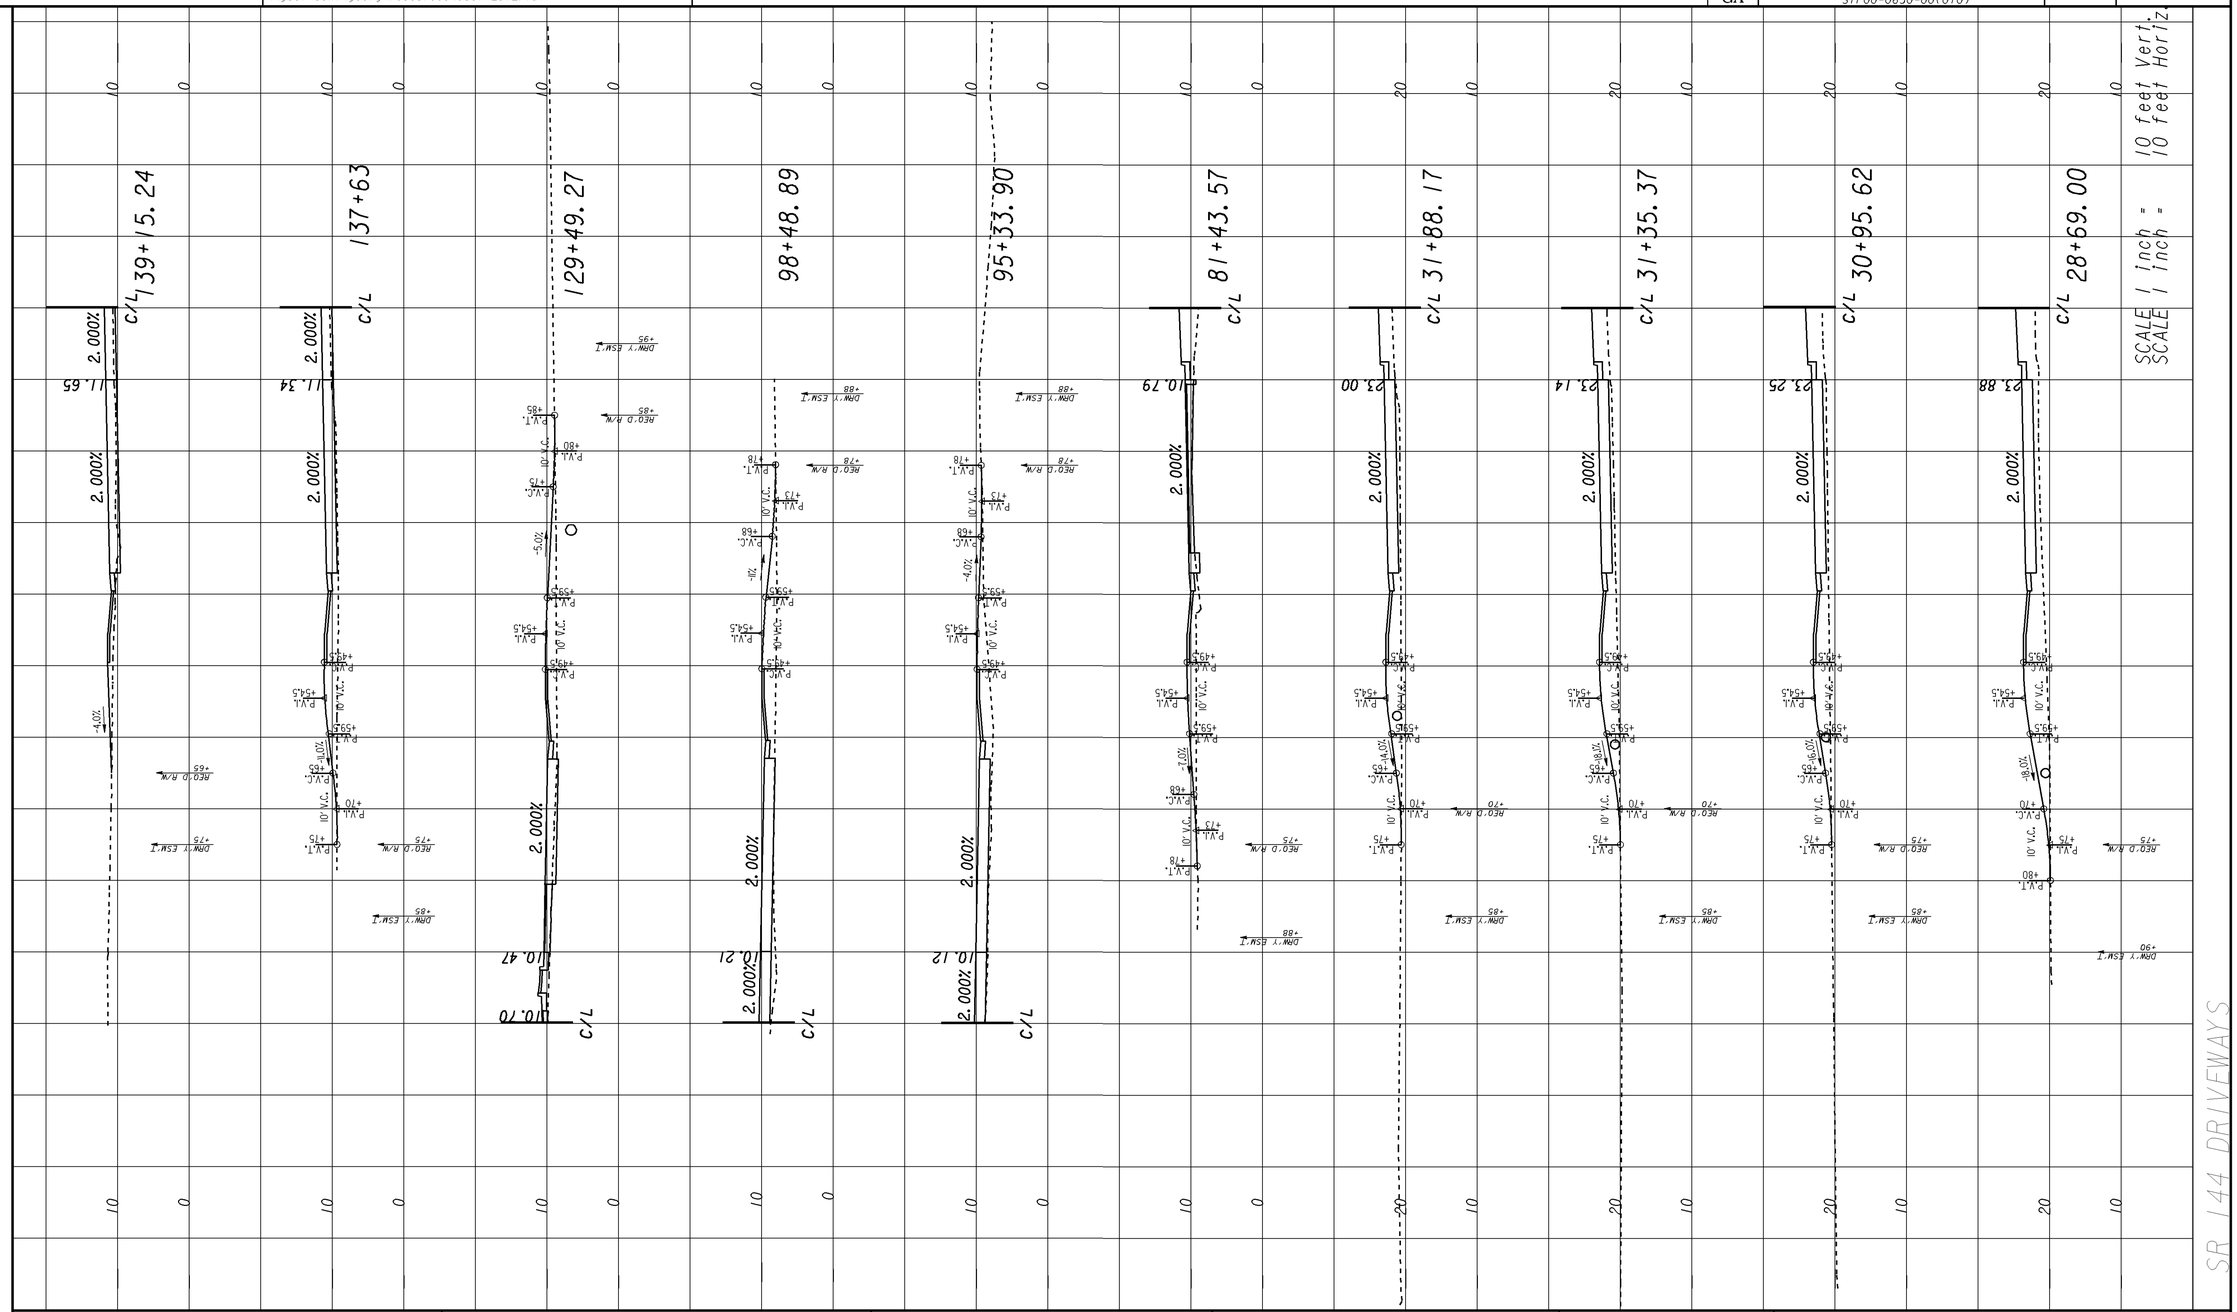

GEORGIA
DEPARTMENT OF TRANSPORTATION

REVISION DATES

STATE OF GEORGIA
DEPARTMENT OF TRANSPORTATION
OFFICE: JESUP ROAD DESIGN

MAINLINE DRIVEWAY PROFILES

DRAWING No. 17-001

1/5/2009 SUXEN

4/2/2015 11:25:57 AM \\GDOT-DSNI\GOPLOT\QCF\d5_PDF_Out_mono_200dpi.qcf tdent C:\PW-532370\532370DR01_01.prf D5-Jesup