7/3/2014 Thu Jul 03 09:34:12 2014 tdent	\\gdot-dsn1\gocfg\resources\Gdot-2012.tbl	J:\DESIGN\532370\PE (Preconstruction)\Design\DGN\532370DR02_KC117.DGN	STATE	PROJECT NUMBER	SHEET NO.	TOTAL SHEETS
			GA	STP00-0630-00(010)		

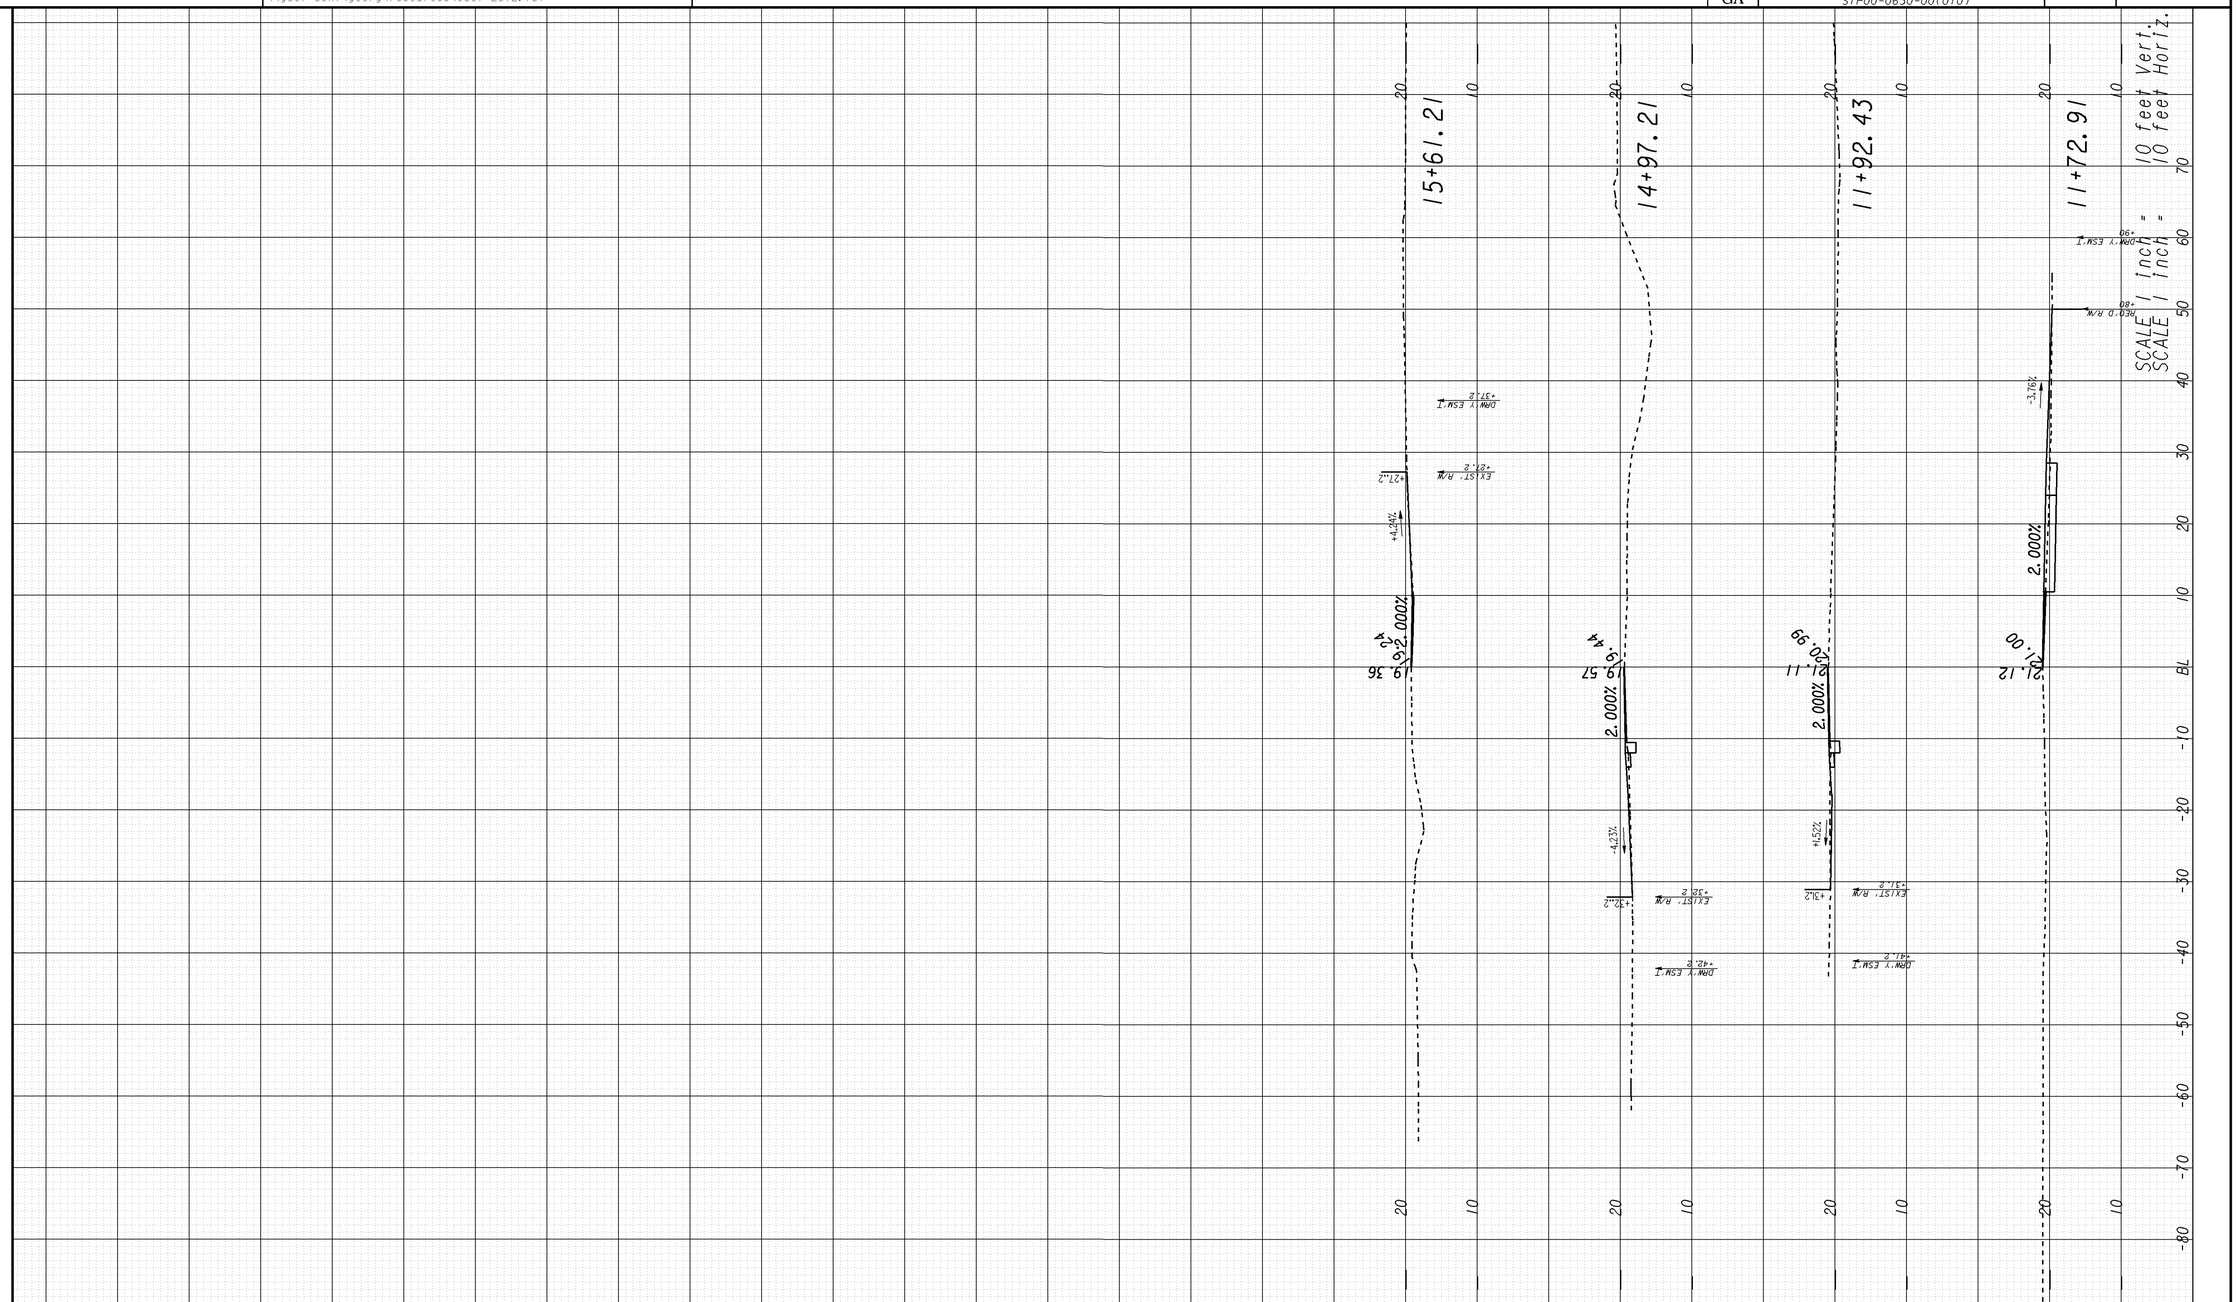

				REVISION DATES	STATE OF GEORGIA DEPARTMENT OF TRANSPORTATION
		GEORGIA DEPARTMENT OF TRANSPORTATION			OFFICE: JESUP ROAD DESIGN
					DRIVEWAY PROFILE
1/5/2009 SUXEN					C.R. 100 TIMBER TRAIL ROAD — DRAWING No. 17-004