7/3/2014 Thu Jul 03 09:34:44 2014	\\gdot-dsn1\gocfg\resources\Gdot-2012.tbl	J:\DESIGN\532370\PE (Preconstruction)\Design\DGN\532370DR03_KC11.DGN	STATE	PROJECT NUMBER	SHEET NO.	TOTAL SHEETS
tdent			GA	STP00-0630-00(010)		

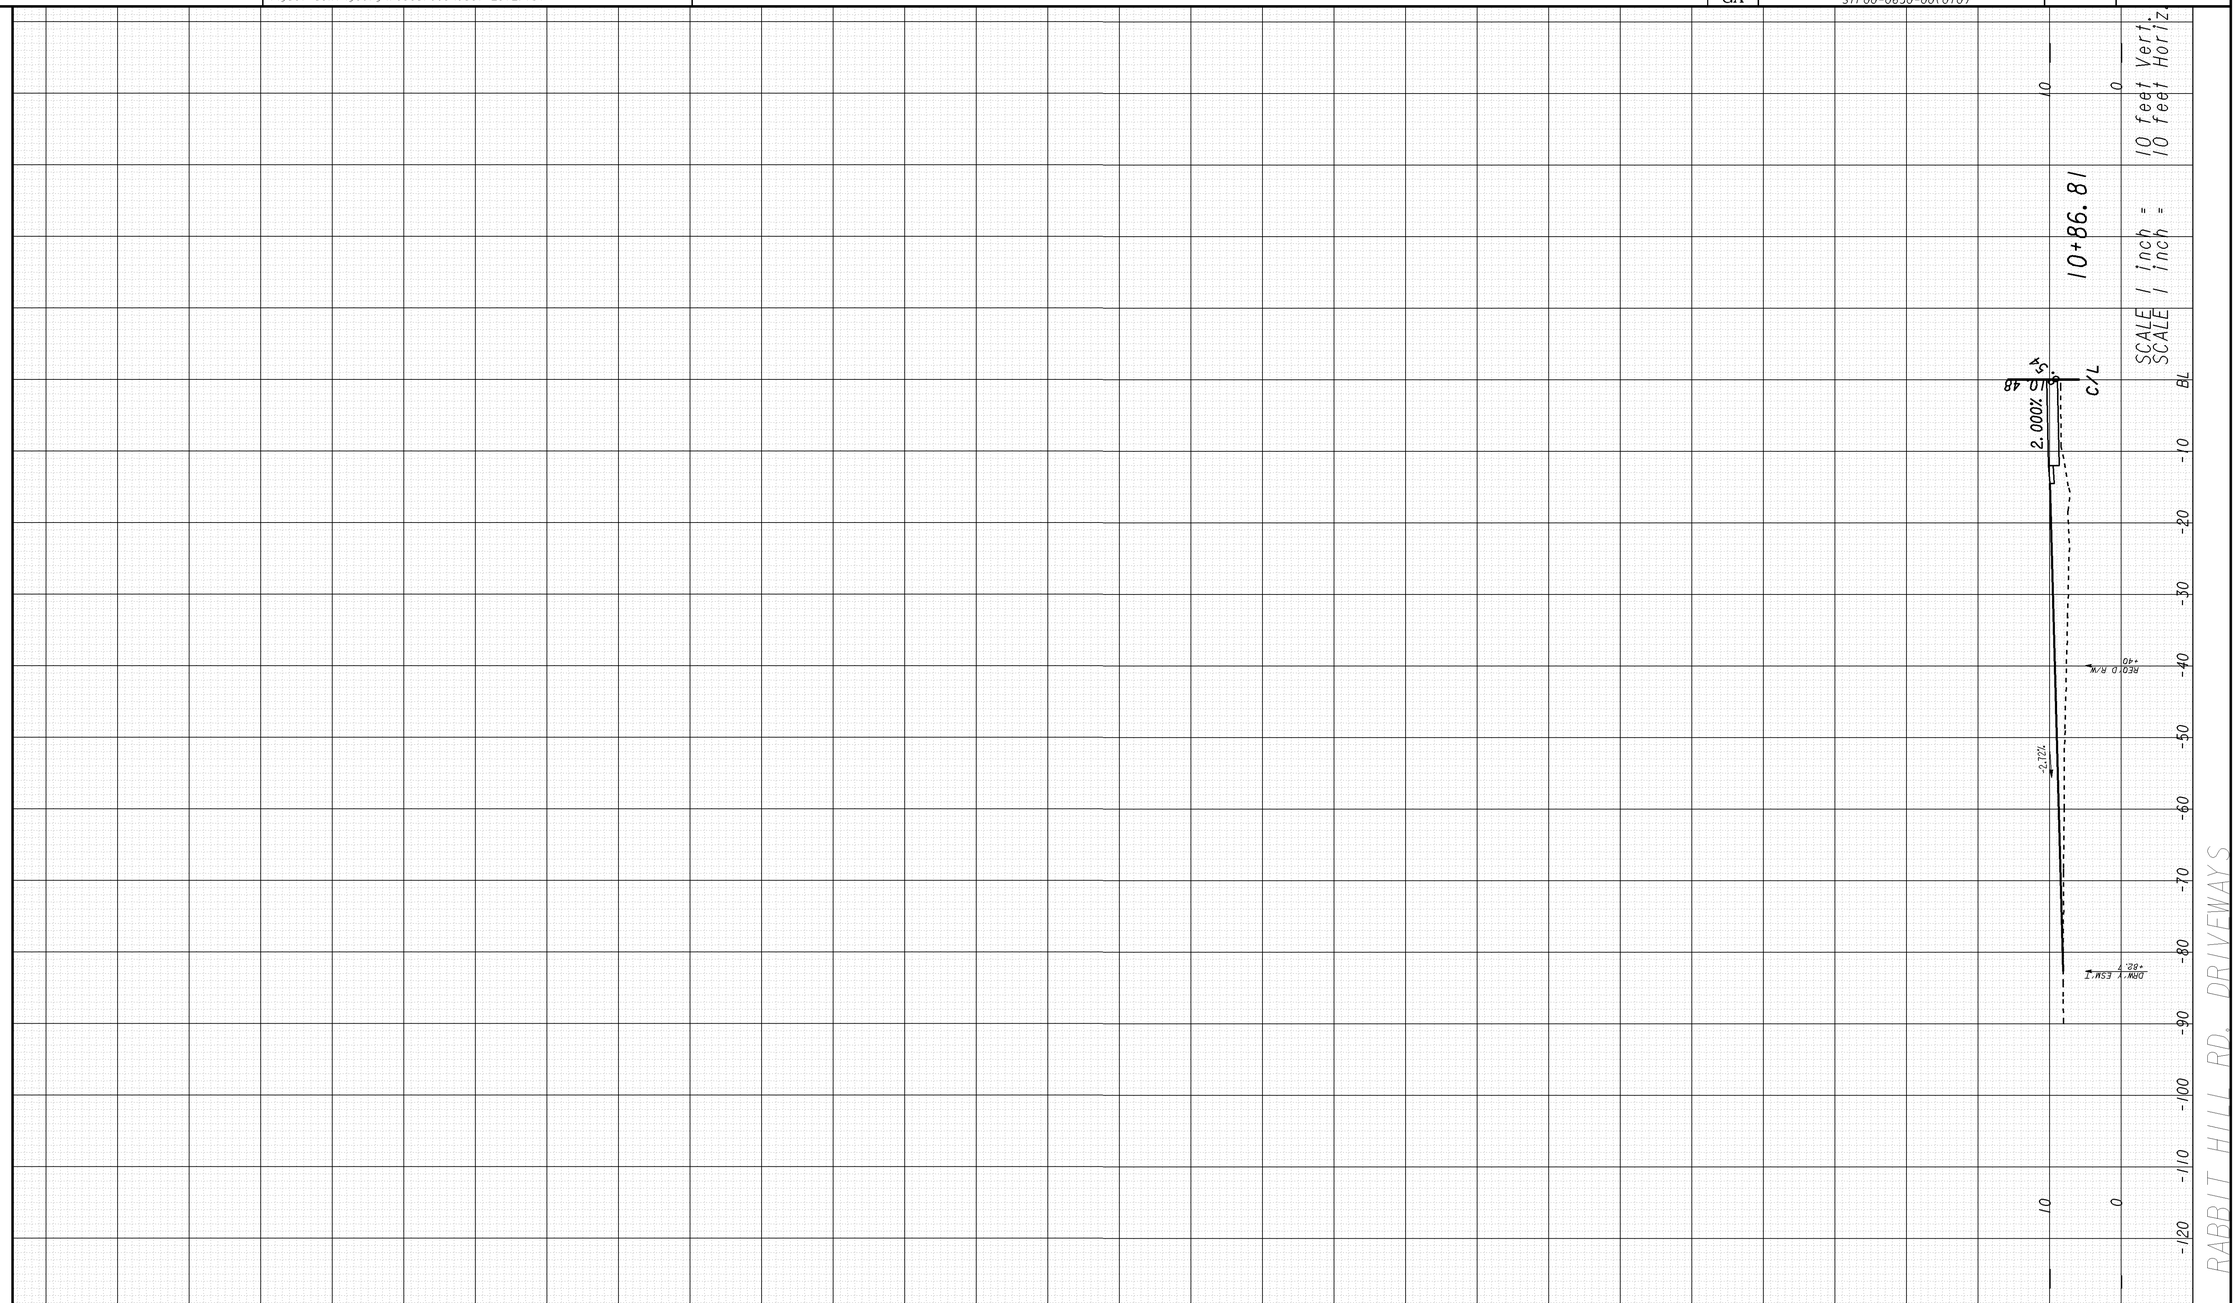

RABBIT HILL RD. DRIVEWAYS

				REVISION DATES	STATE OF GEORGIA DEPARTMENT OF TRANSPORTATION
		GEORGIA DEPARTMENT OF TRANSPORTATION			OFFICE: JESUP ROAD DESIGN
					DRIVEWAY PROFILE
1/5/2009 SUXEN					RABBIT HILL ROAD — DRAWING No. 17-005