6/30/2014 2:00:42 PM \\GDOT-DSN1\GOPLOT\QCF\d5_PDF_Out_mono_200dpi.qcf tdent J:\DESIGN\532370\PE (Preconstruction)\Design\DGN\KCI_ML_01.prf

6/30/2014 Mon Jun 30 14:00:44 2014	\\gdot-dsn1\gocfg\resources\Gdot-2012.tbl	J:\DESIGN\532370\PE (Preconstruction)\Design\DGN\KCI_ML.DGN	STATE	PROJECT NUMBER	SHEET NO.	TOTAL SHEETS
tdent			GA	STP00-0630-00(010)		

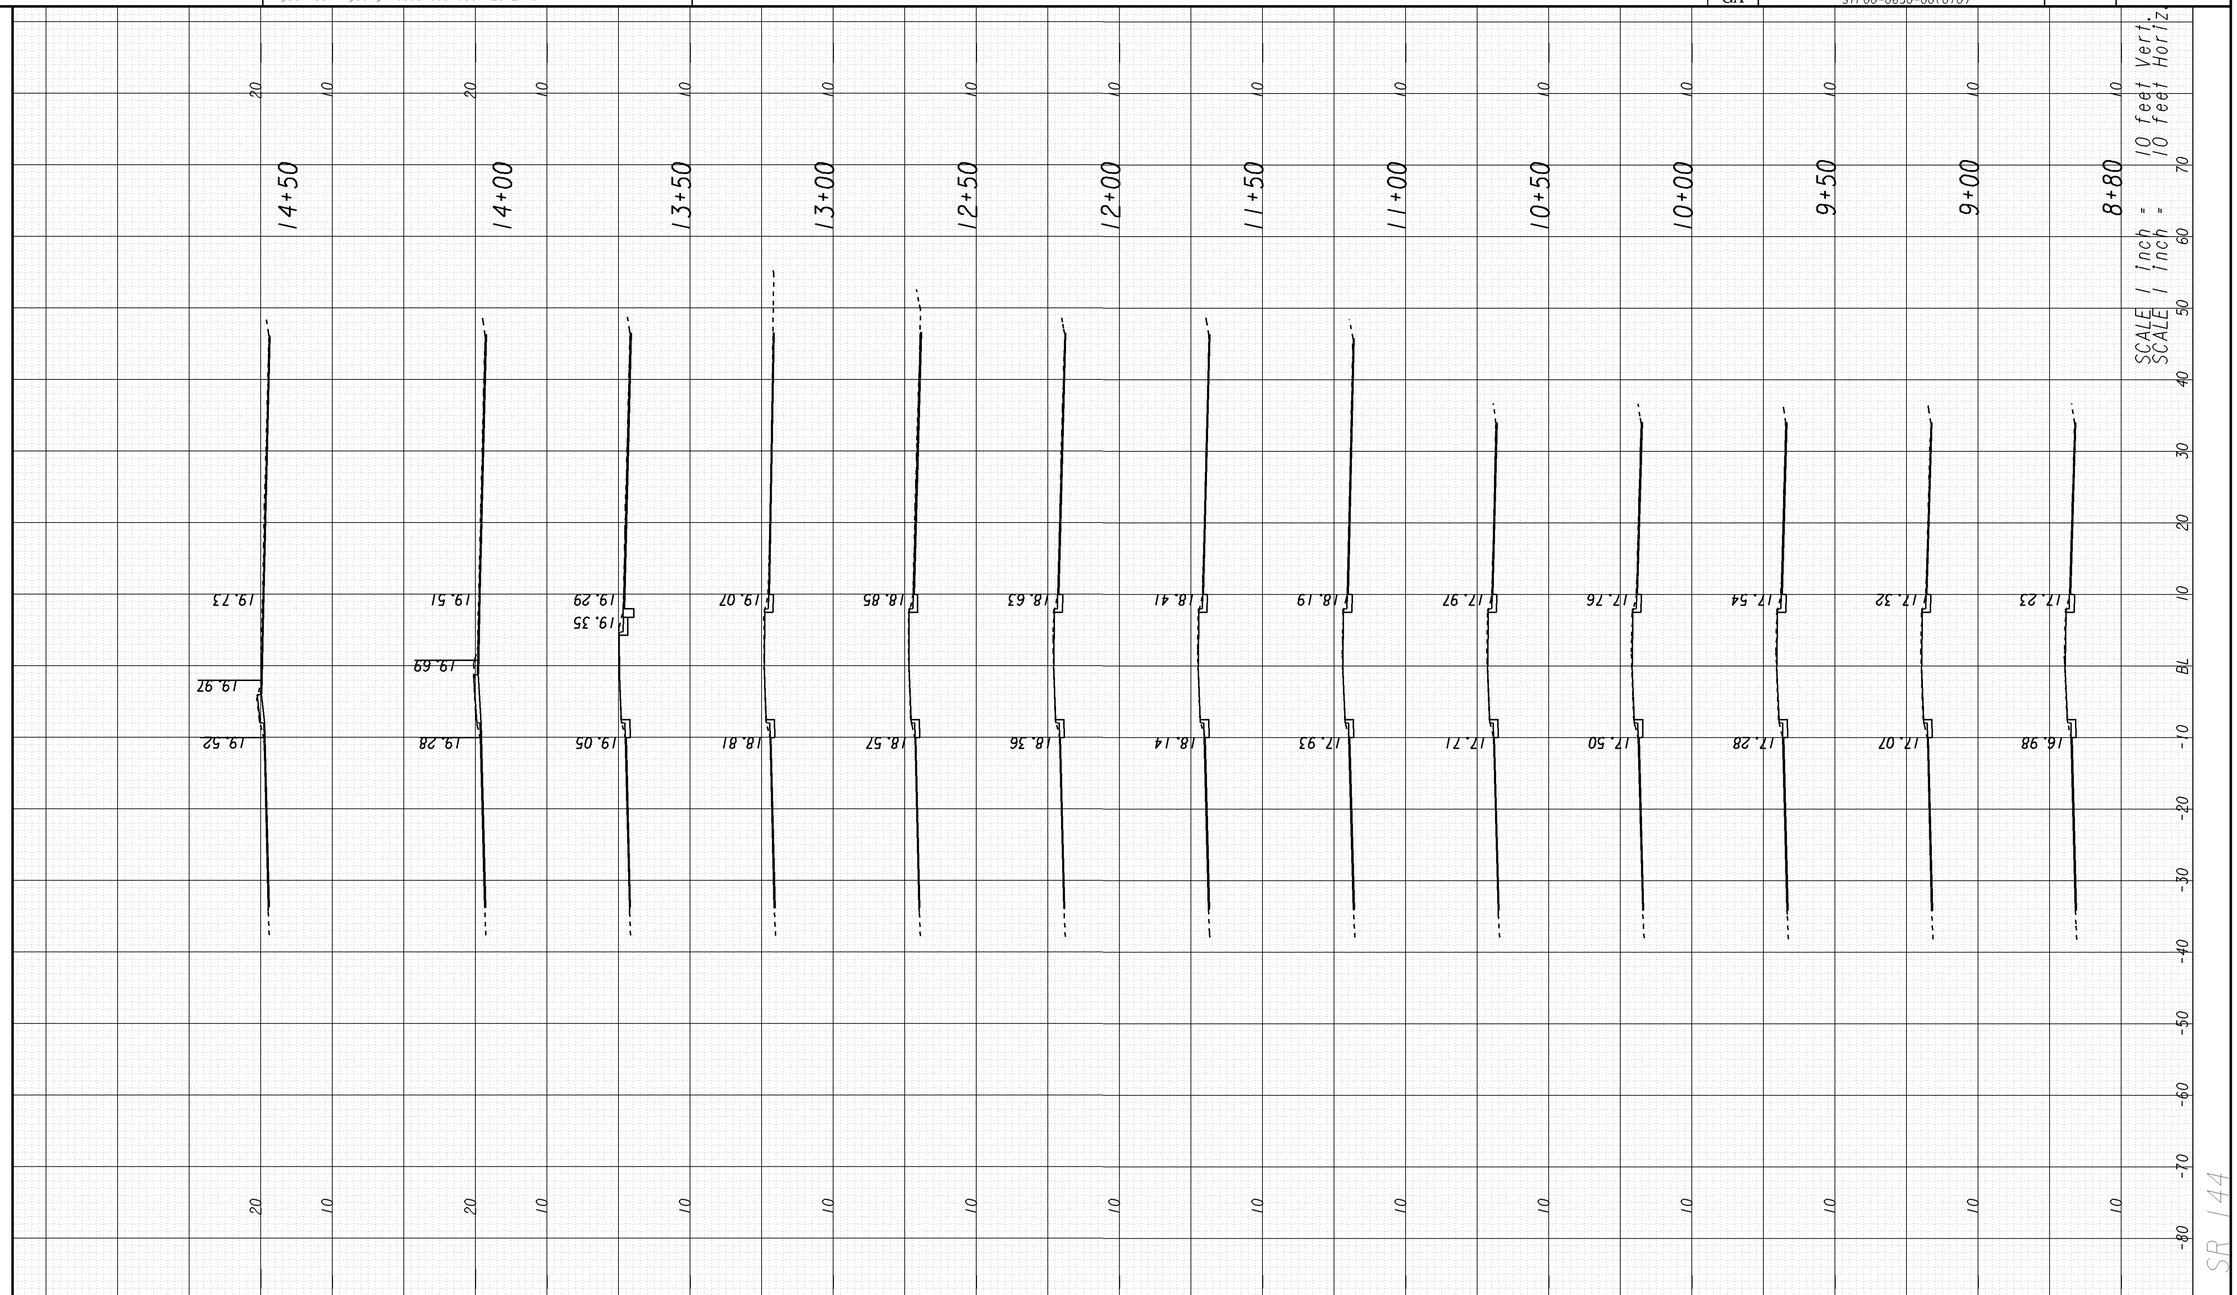

GEORGIA
DEPARTMENT OF TRANSPORTATION

REVISION DATES

STATE OF GEORGIA
DEPARTMENT OF TRANSPORTATION
OFFICE: JESUP ROAD DESIGN

CROSS SECTIONS

SR 144

DRAWING No. 23-001

1/5/2009 SUXEN