6/30/2014 2:01:55 PM \\GDOT-DSN1\GOPLOT\QCF\d5_PDF_Out_mono_200dpi.qcf tdent J:\DESIGN\532370\PE (Preconstruction)\Design\DGN\KCI_ML_05.prf

6/30/2014 Mon Jun 30 14:01:57 2014	\\gdot-dsn1\gocfg\resources\Gdot-2012.tbl	J:\DESIGN\532370\PE (Preconstruction)\Design\DGN\KCI_ML.DGN	STATE	PROJECT NUMBER	SHEET NO.	TOTAL SHEETS
tdent			GA	STP00-0630-00(010)		

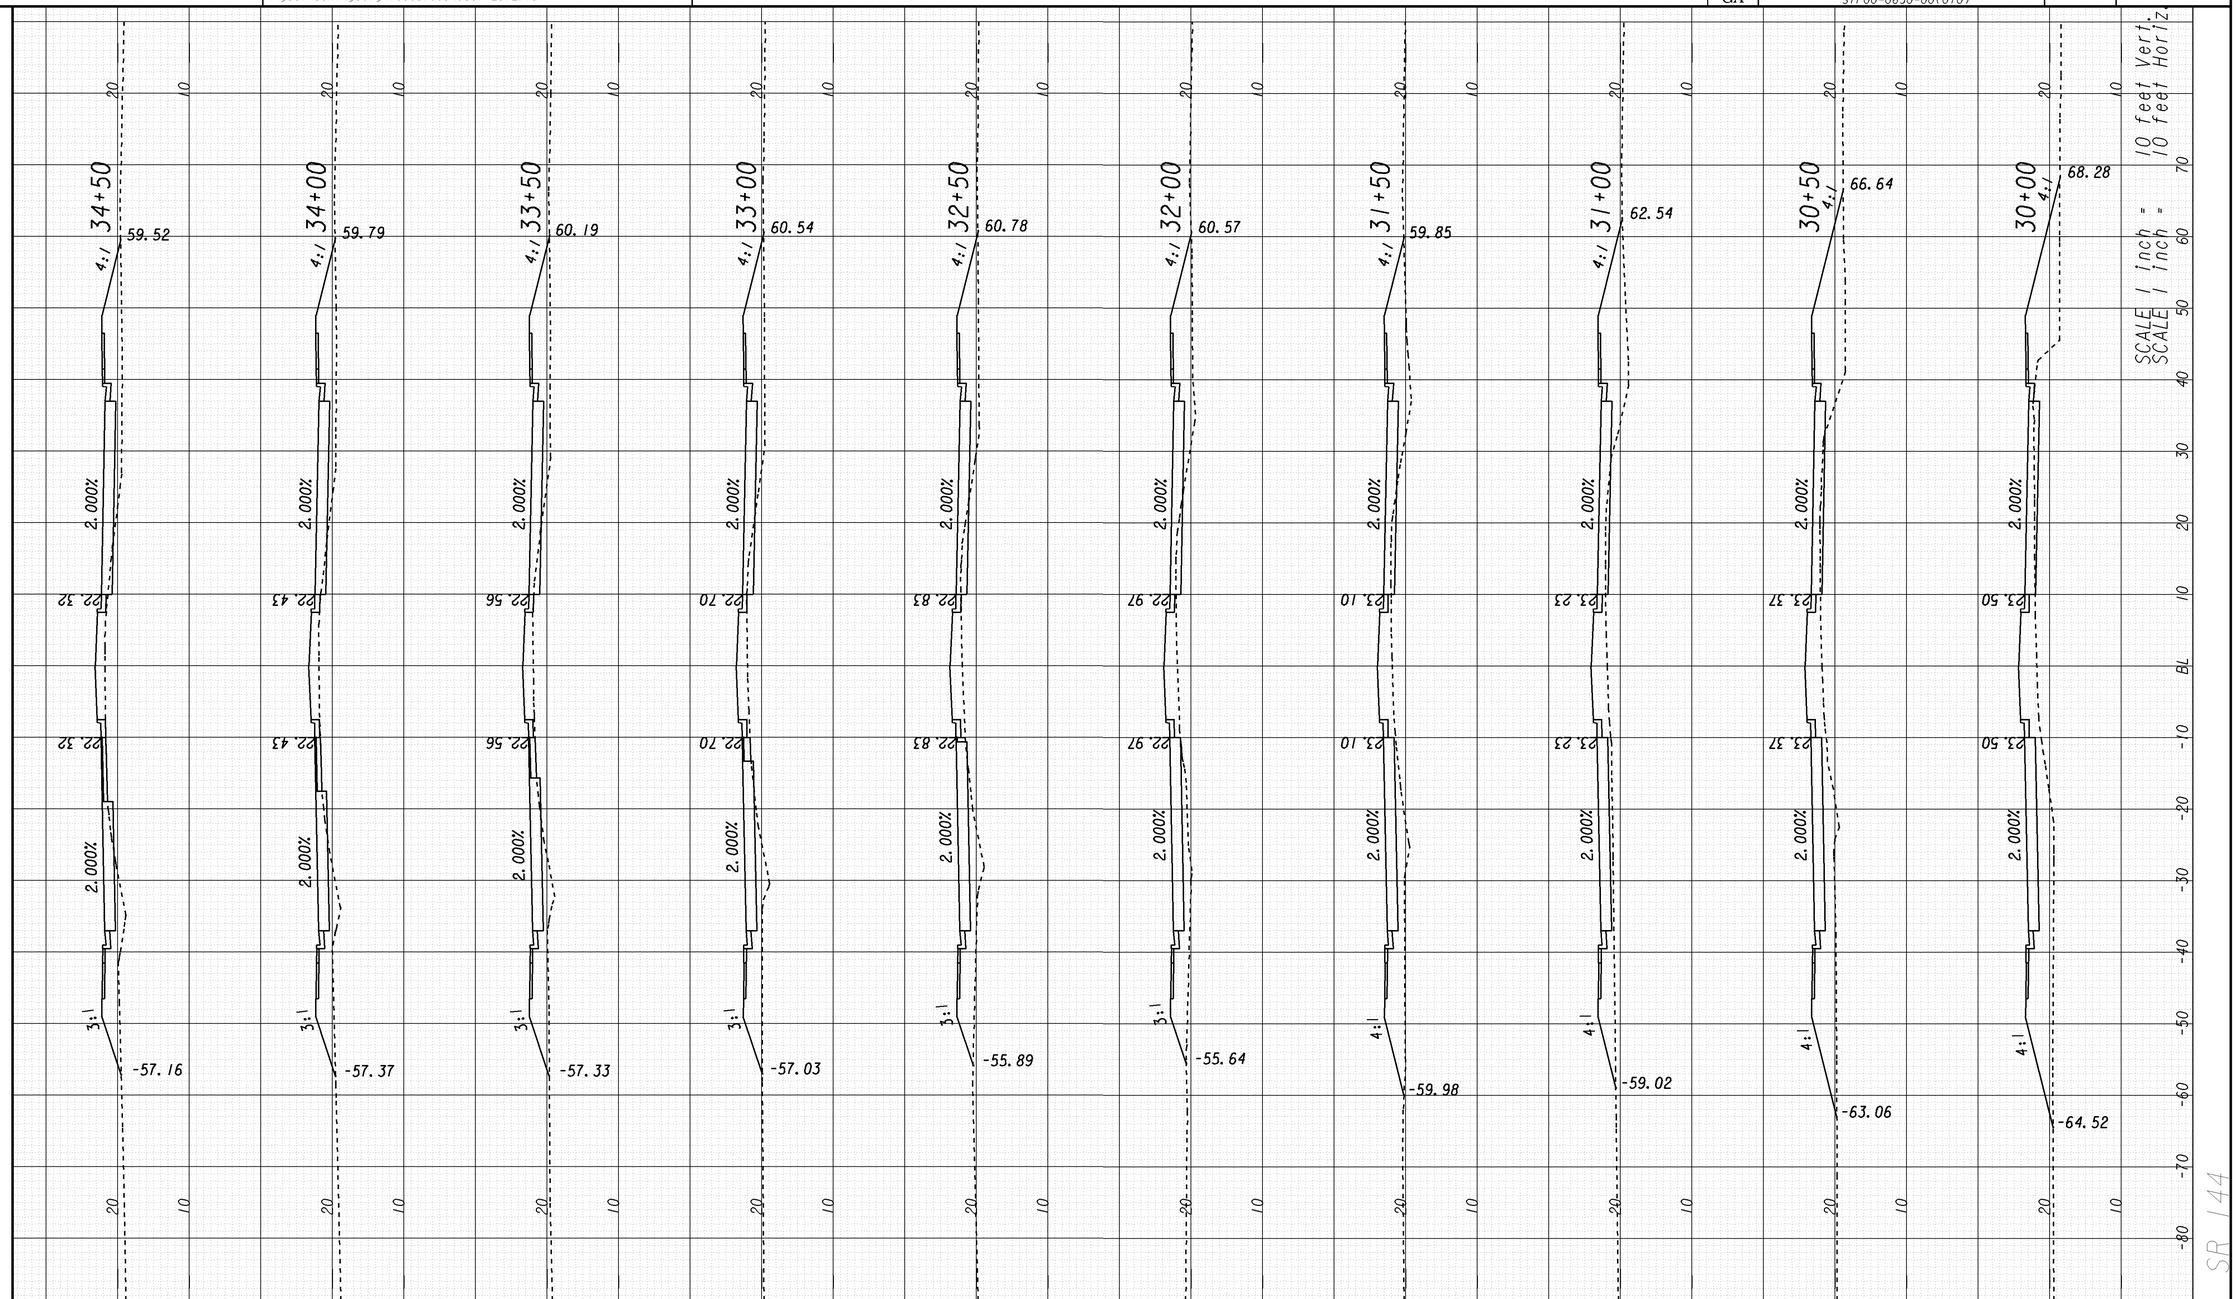

		GEORGIA DEPARTMENT OF TRANSPORTATION	REVISION DATES	STATE OF GEORGIA DEPARTMENT OF TRANSPORTATION
				OFFICE: JESUP ROAD DESIGN
				CROSS SECTIONS
				SR 144
				DRAWING No. 23-005

1/5/2009 SUXEN