6/30/2014	Mon Jun 30 14:05:40 2014	\\gdot-dsn1\gocfg\resources\Gdot-2012.tbl	J:\DESIGN\532370\PE (Preconstruction)\Design\DGN\KCI_ML.DGN	STATE	PROJECT NUMBER	SHEET NO.	TOTAL SHEETS
tdent				GA	STP00-0630-00(010)		

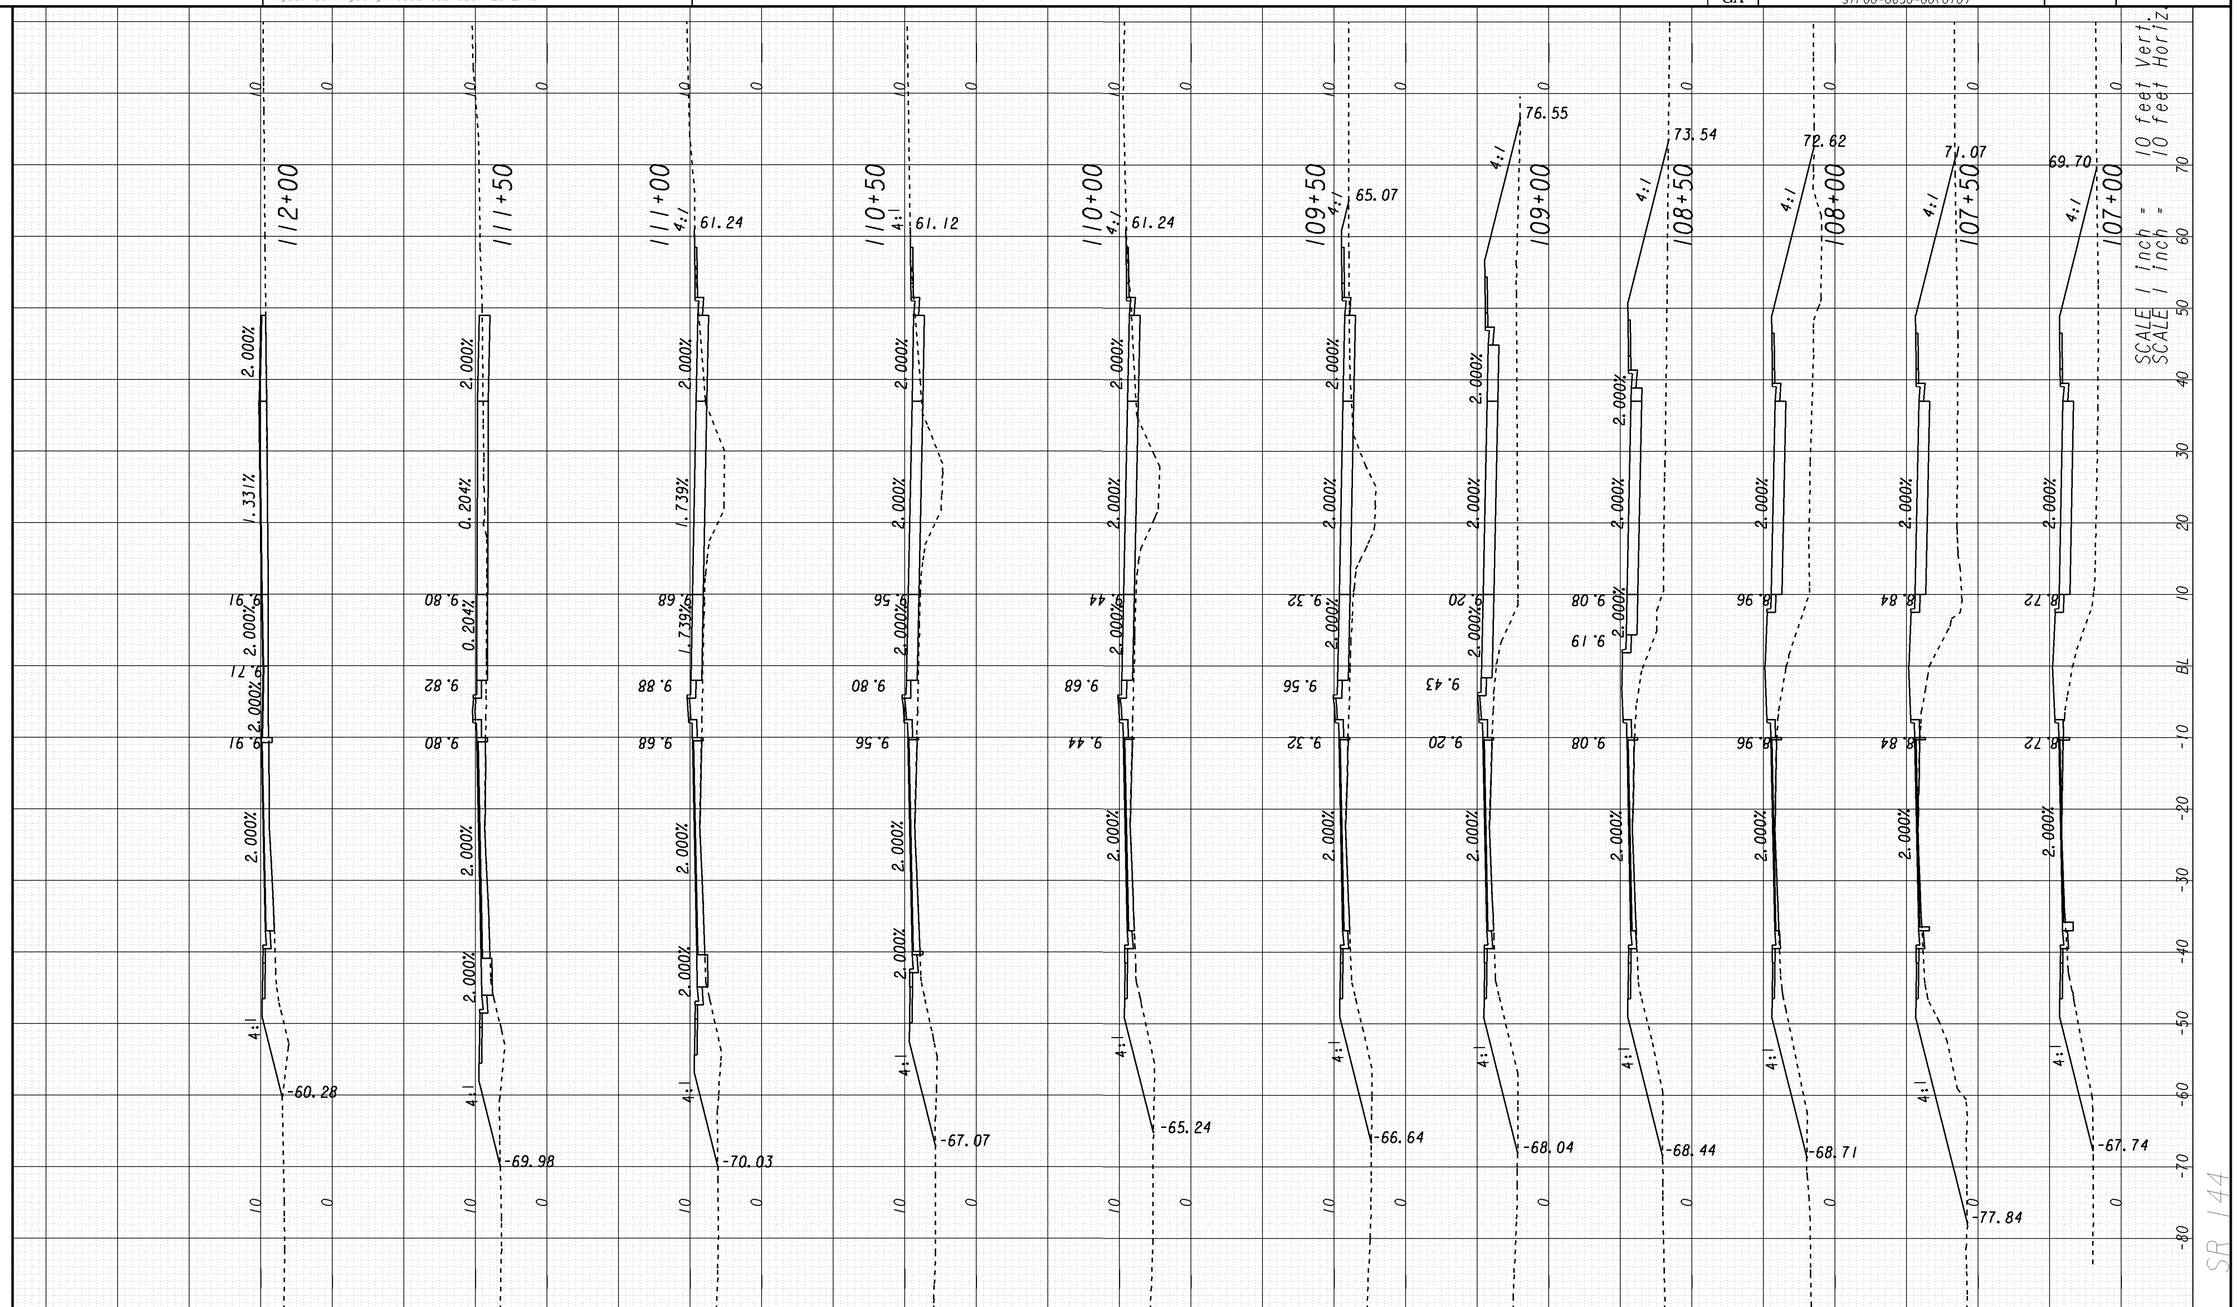

1/5/2009 SUXEN

GEORGIA
DEPARTMENT OF TRANSPORTATION

REVISION DATES

STATE OF GEORGIA
DEPARTMENT OF TRANSPORTATION
OFFICE: JESUP ROAD DESIGN

CROSS SECTIONS

SR 144

DRAWING No. 23-020