6/30/2014	Mon Jun 30 14:06:12 2014	\\gdot-dsn1\gocfg\resources\Gdot-2012.tbl	J:\DESIGN\532370\PE (Preconstruction)\Design\DGN\KCI_ML.DGN	STATE	PROJECT NUMBER	SHEET NO.	TOTAL SHEETS
tdent				GA	STP00-0630-00(010)		

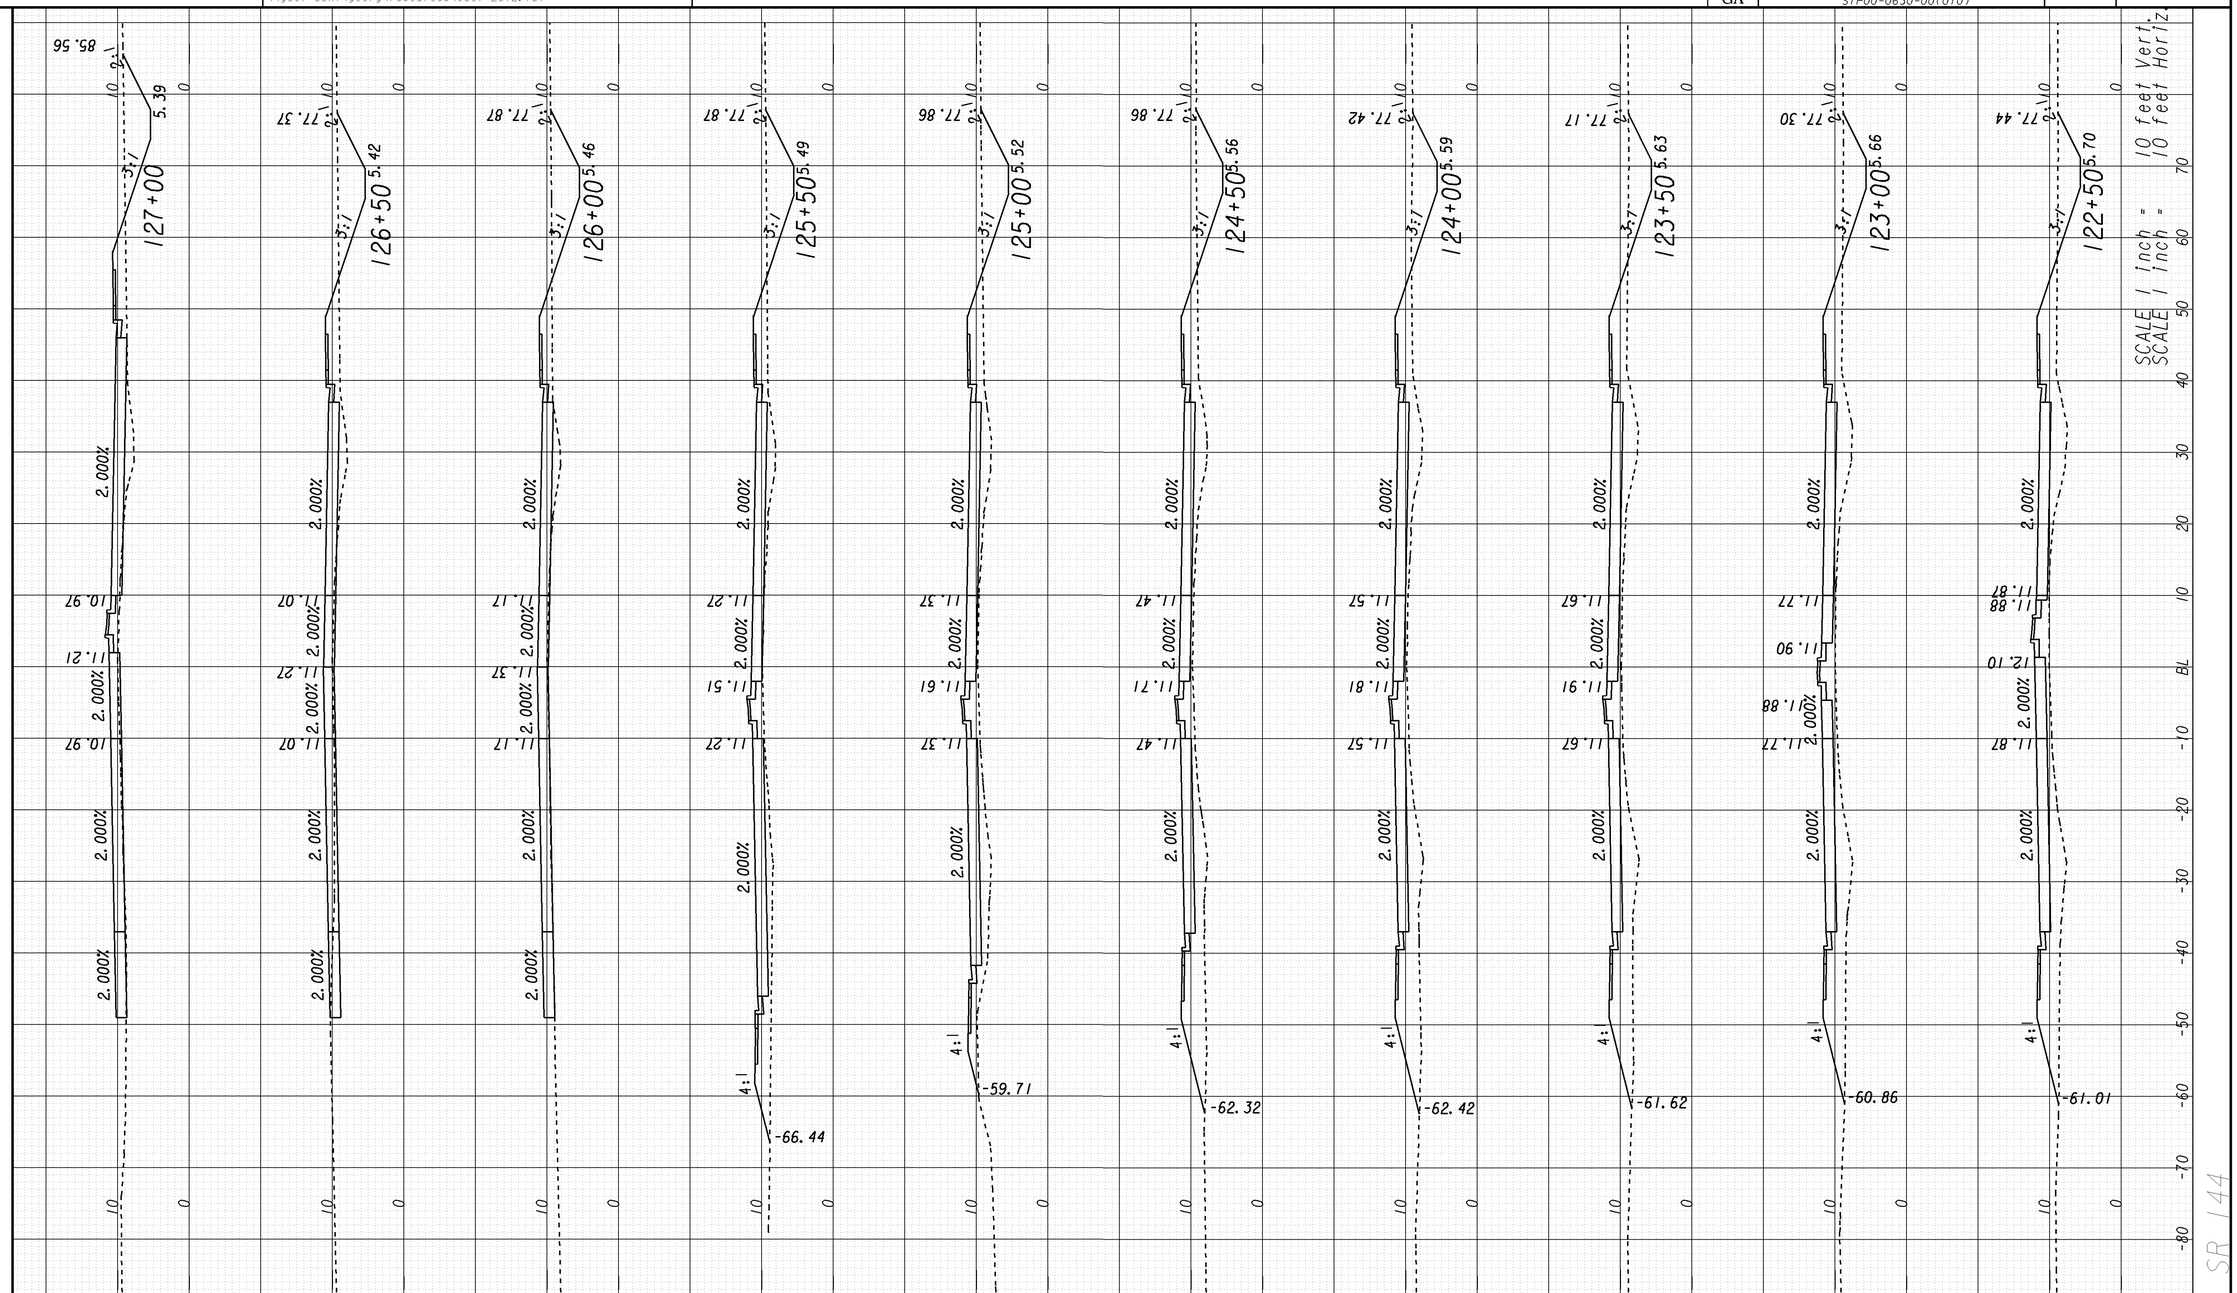

				REVISION DATES	STATE OF GEORGIA DEPARTMENT OF TRANSPORTATION
		GEORGIA DEPARTMENT OF TRANSPORTATION			OFFICE: JESUP ROAD DESIGN
					CROSS SECTIONS
1/5/2009 SUXEN					SR 144 — DRAWING No. 23-023