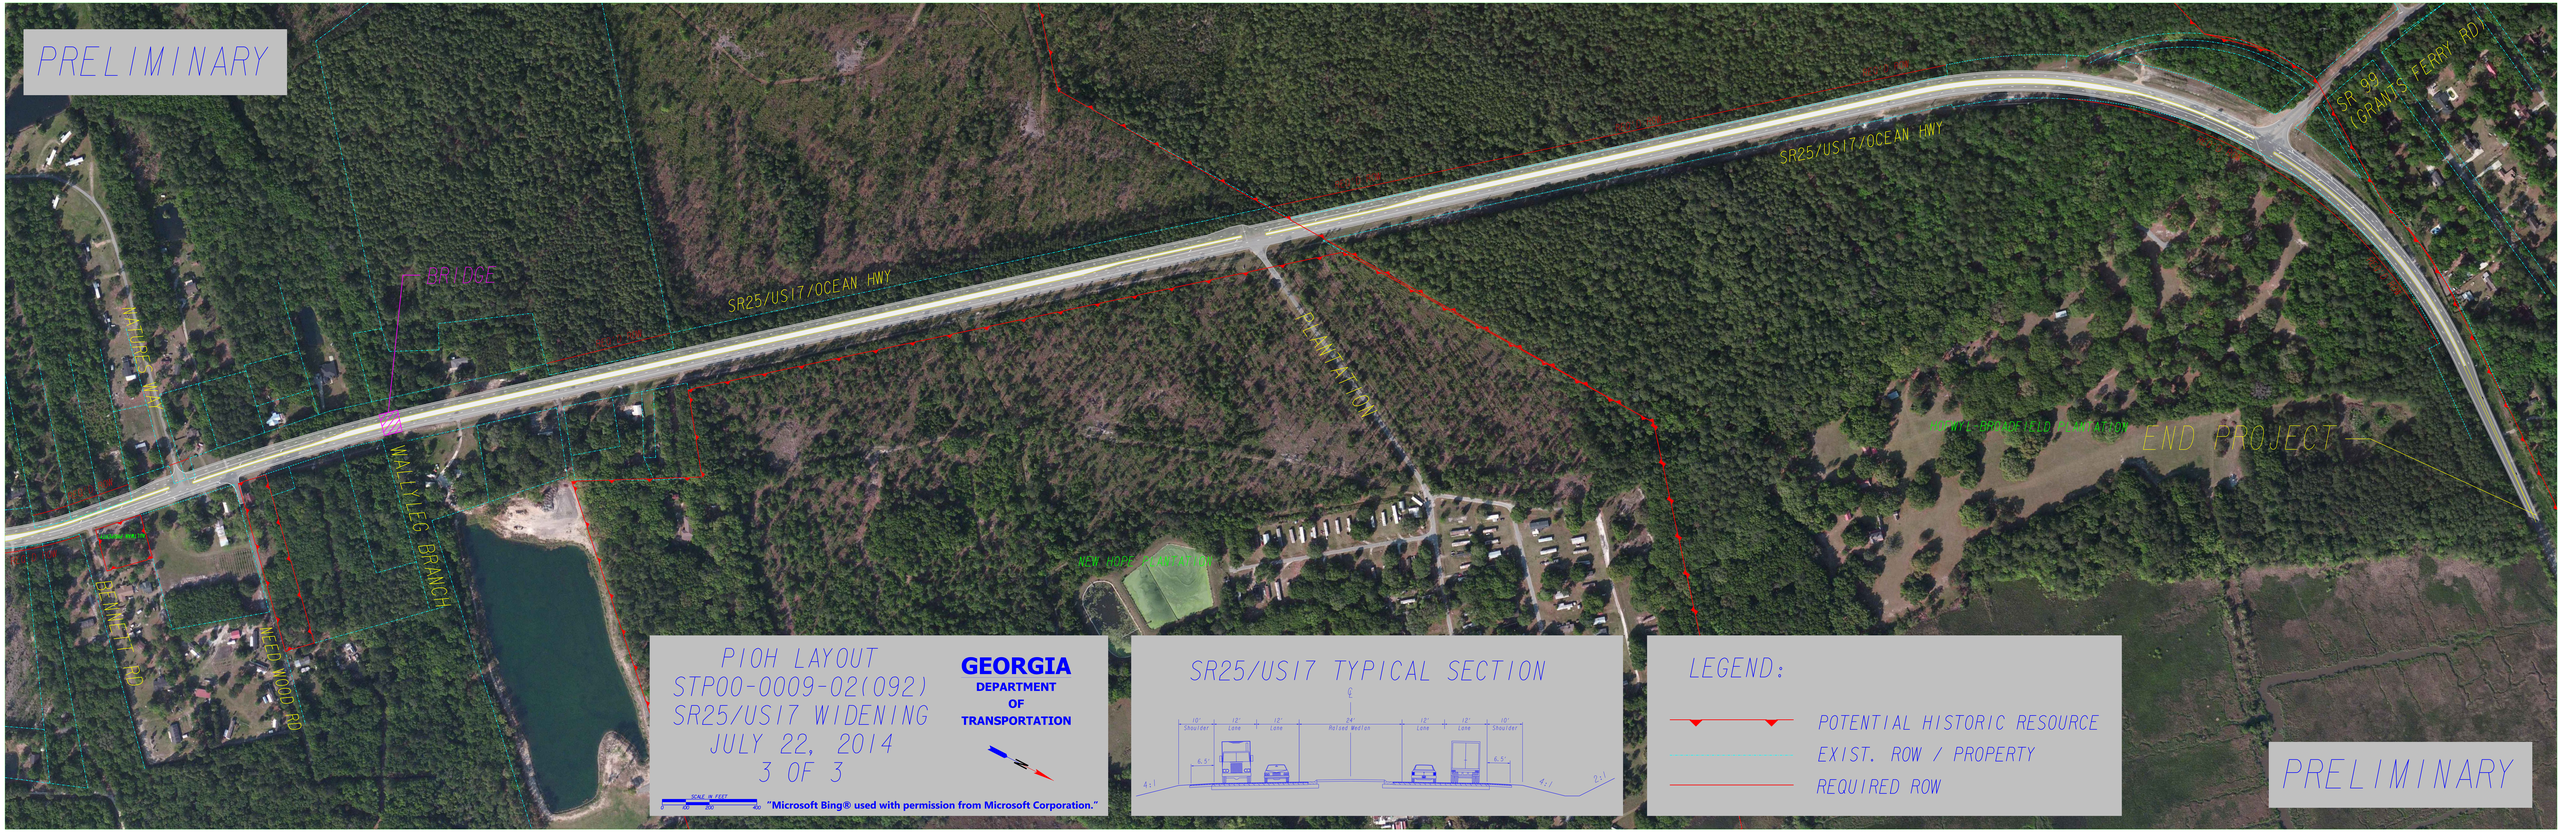

PIOH LAYOUT
STP00-0009-02(092)
SR25/US17 WIDENING
JULY 22, 2014
3 OF 3

GEORGIA
DEPARTMENT OF TRANSPORTATION

SCALE IN FEET
0 200 400

"Microsoft Bing® used with permission from Microsoft Corporation."

SR25/US17 TYPICAL SECTION

LEGEND:

- POTENTIAL HISTORIC RESOURCE
- EXIST. ROW / PROPERTY
- REQUIRED ROW