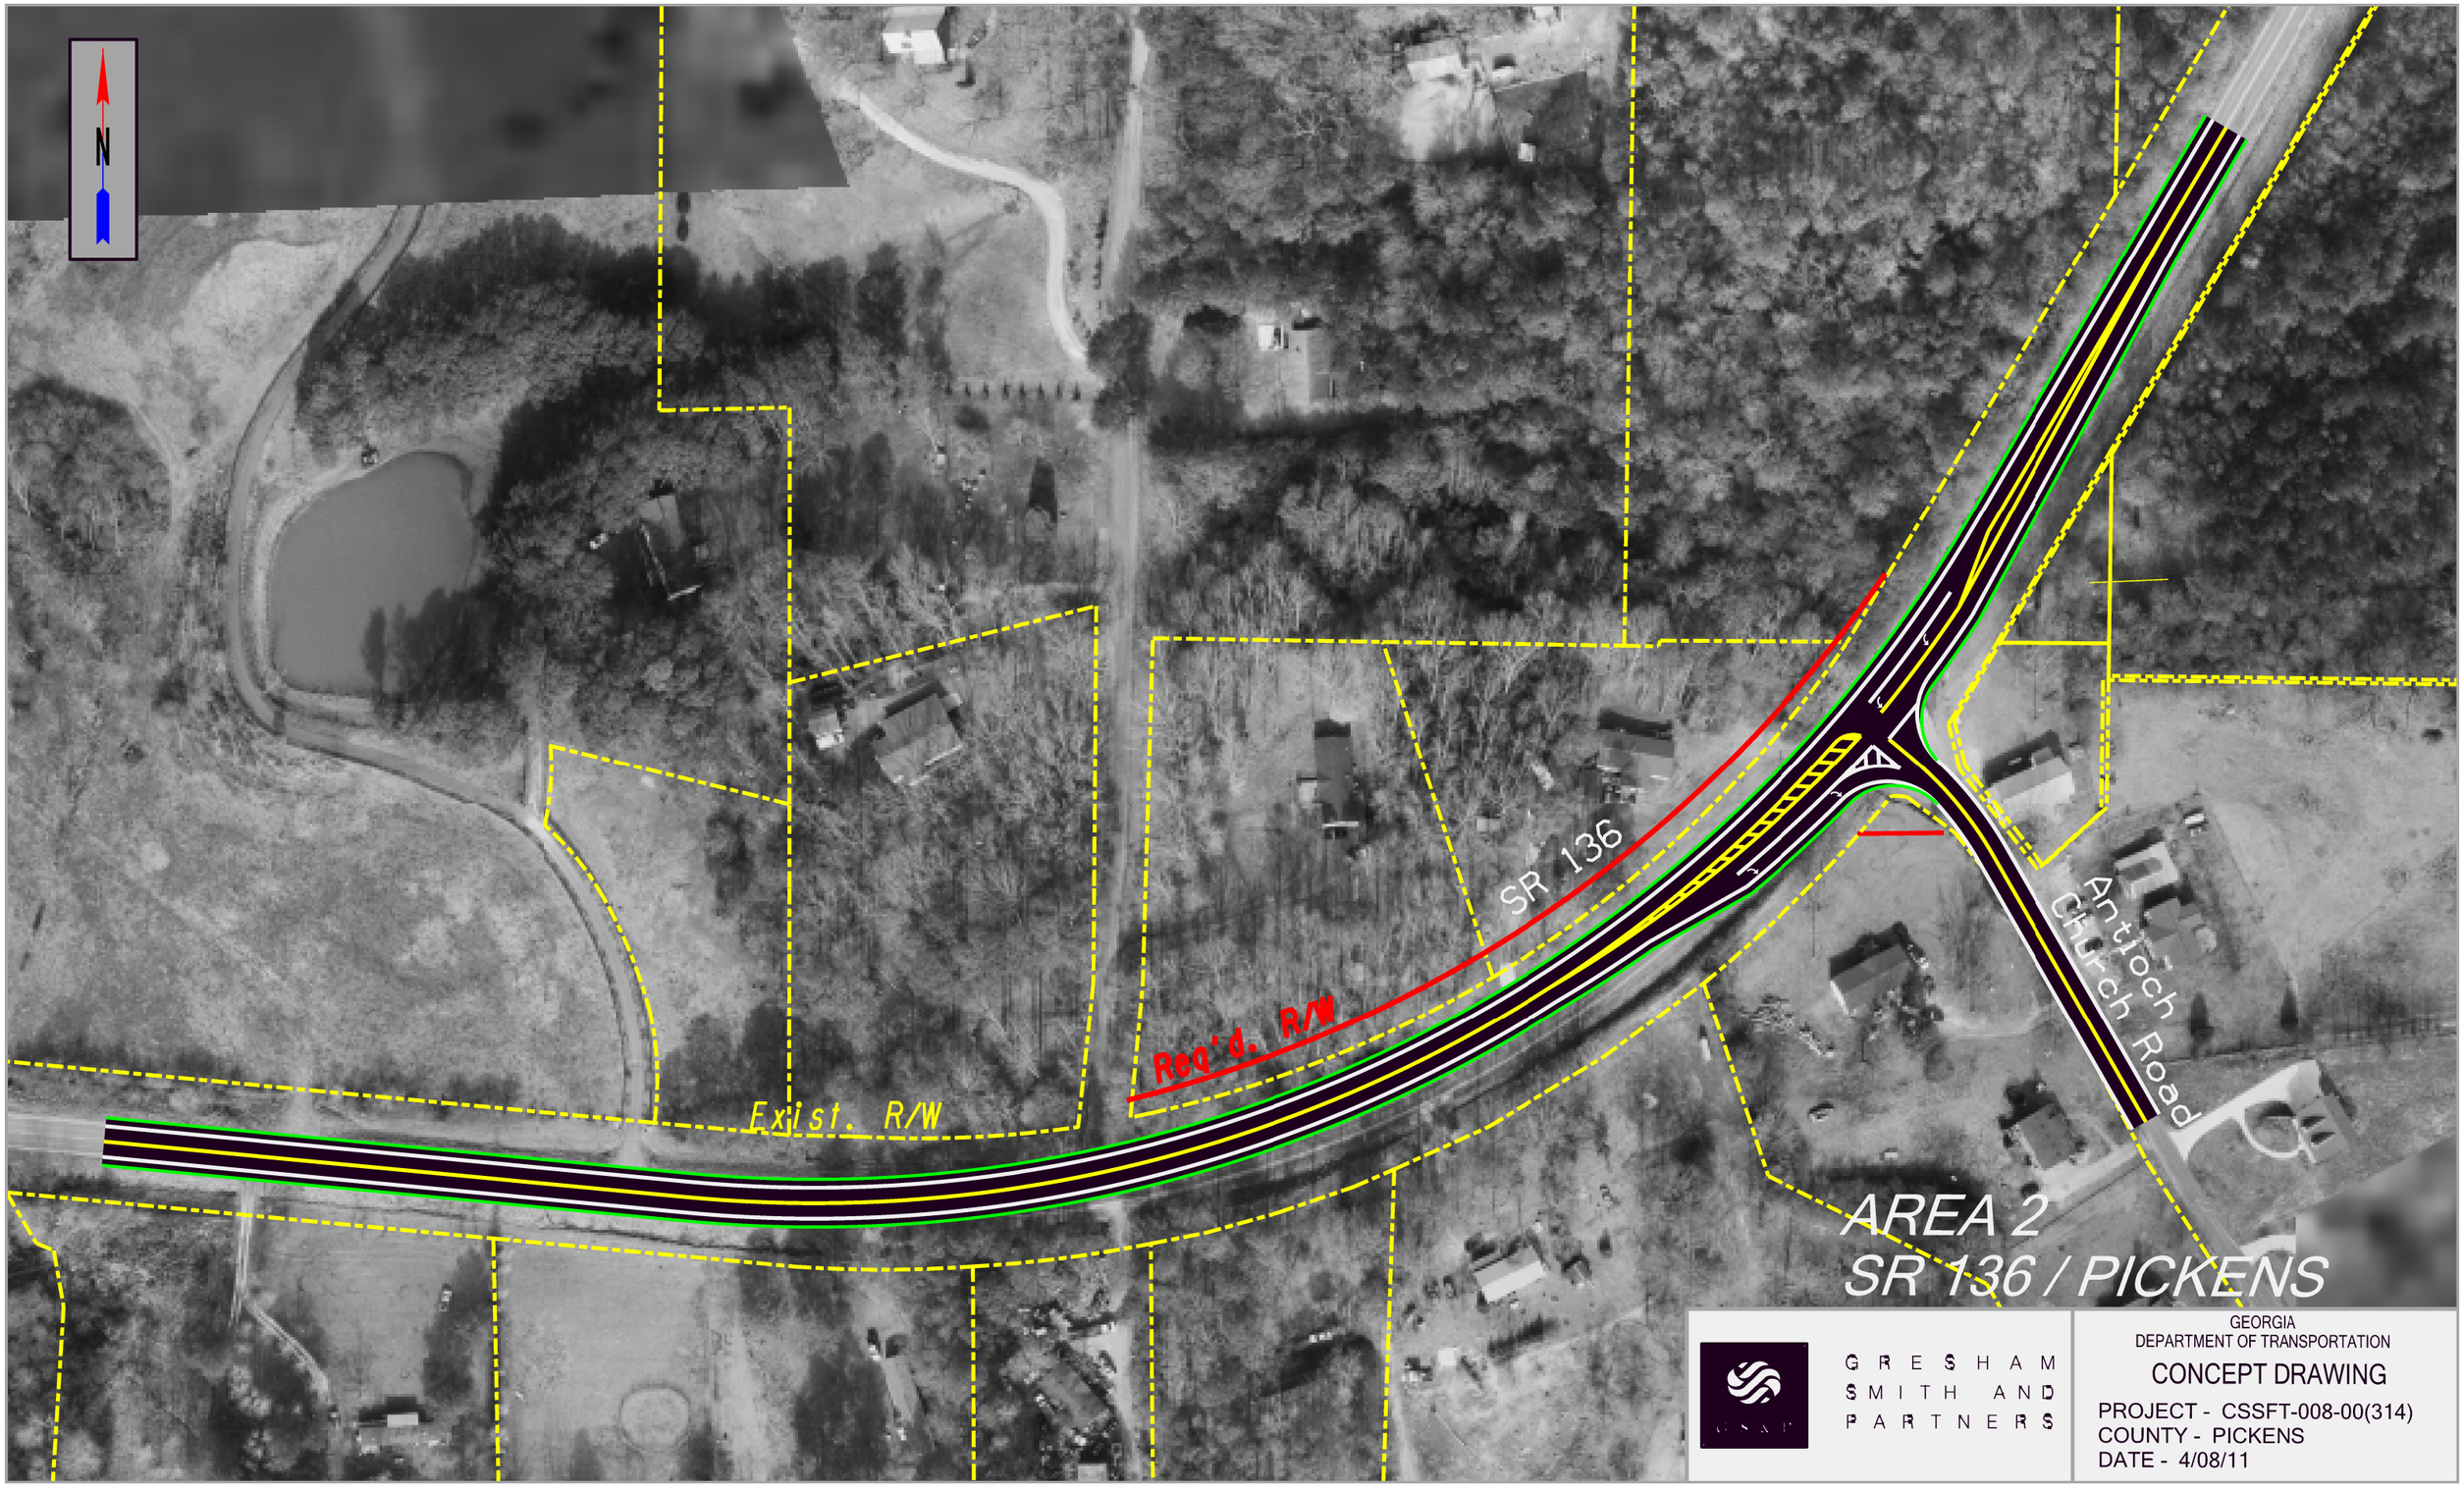
N
SR 136
Req'd. R/W
Exist. R/W
Antioch Church Road
AREA 2
SR 136 / PICKENS
GRESHAM SMITH AND PARTNERS
GEORGIA
DEPARTMENT OF TRANSPORTATION
CONCEPT DRAWING
PROJECT - CSSFT-008-00(314)
COUNTY - PICKENS
DATE - 4/08/11