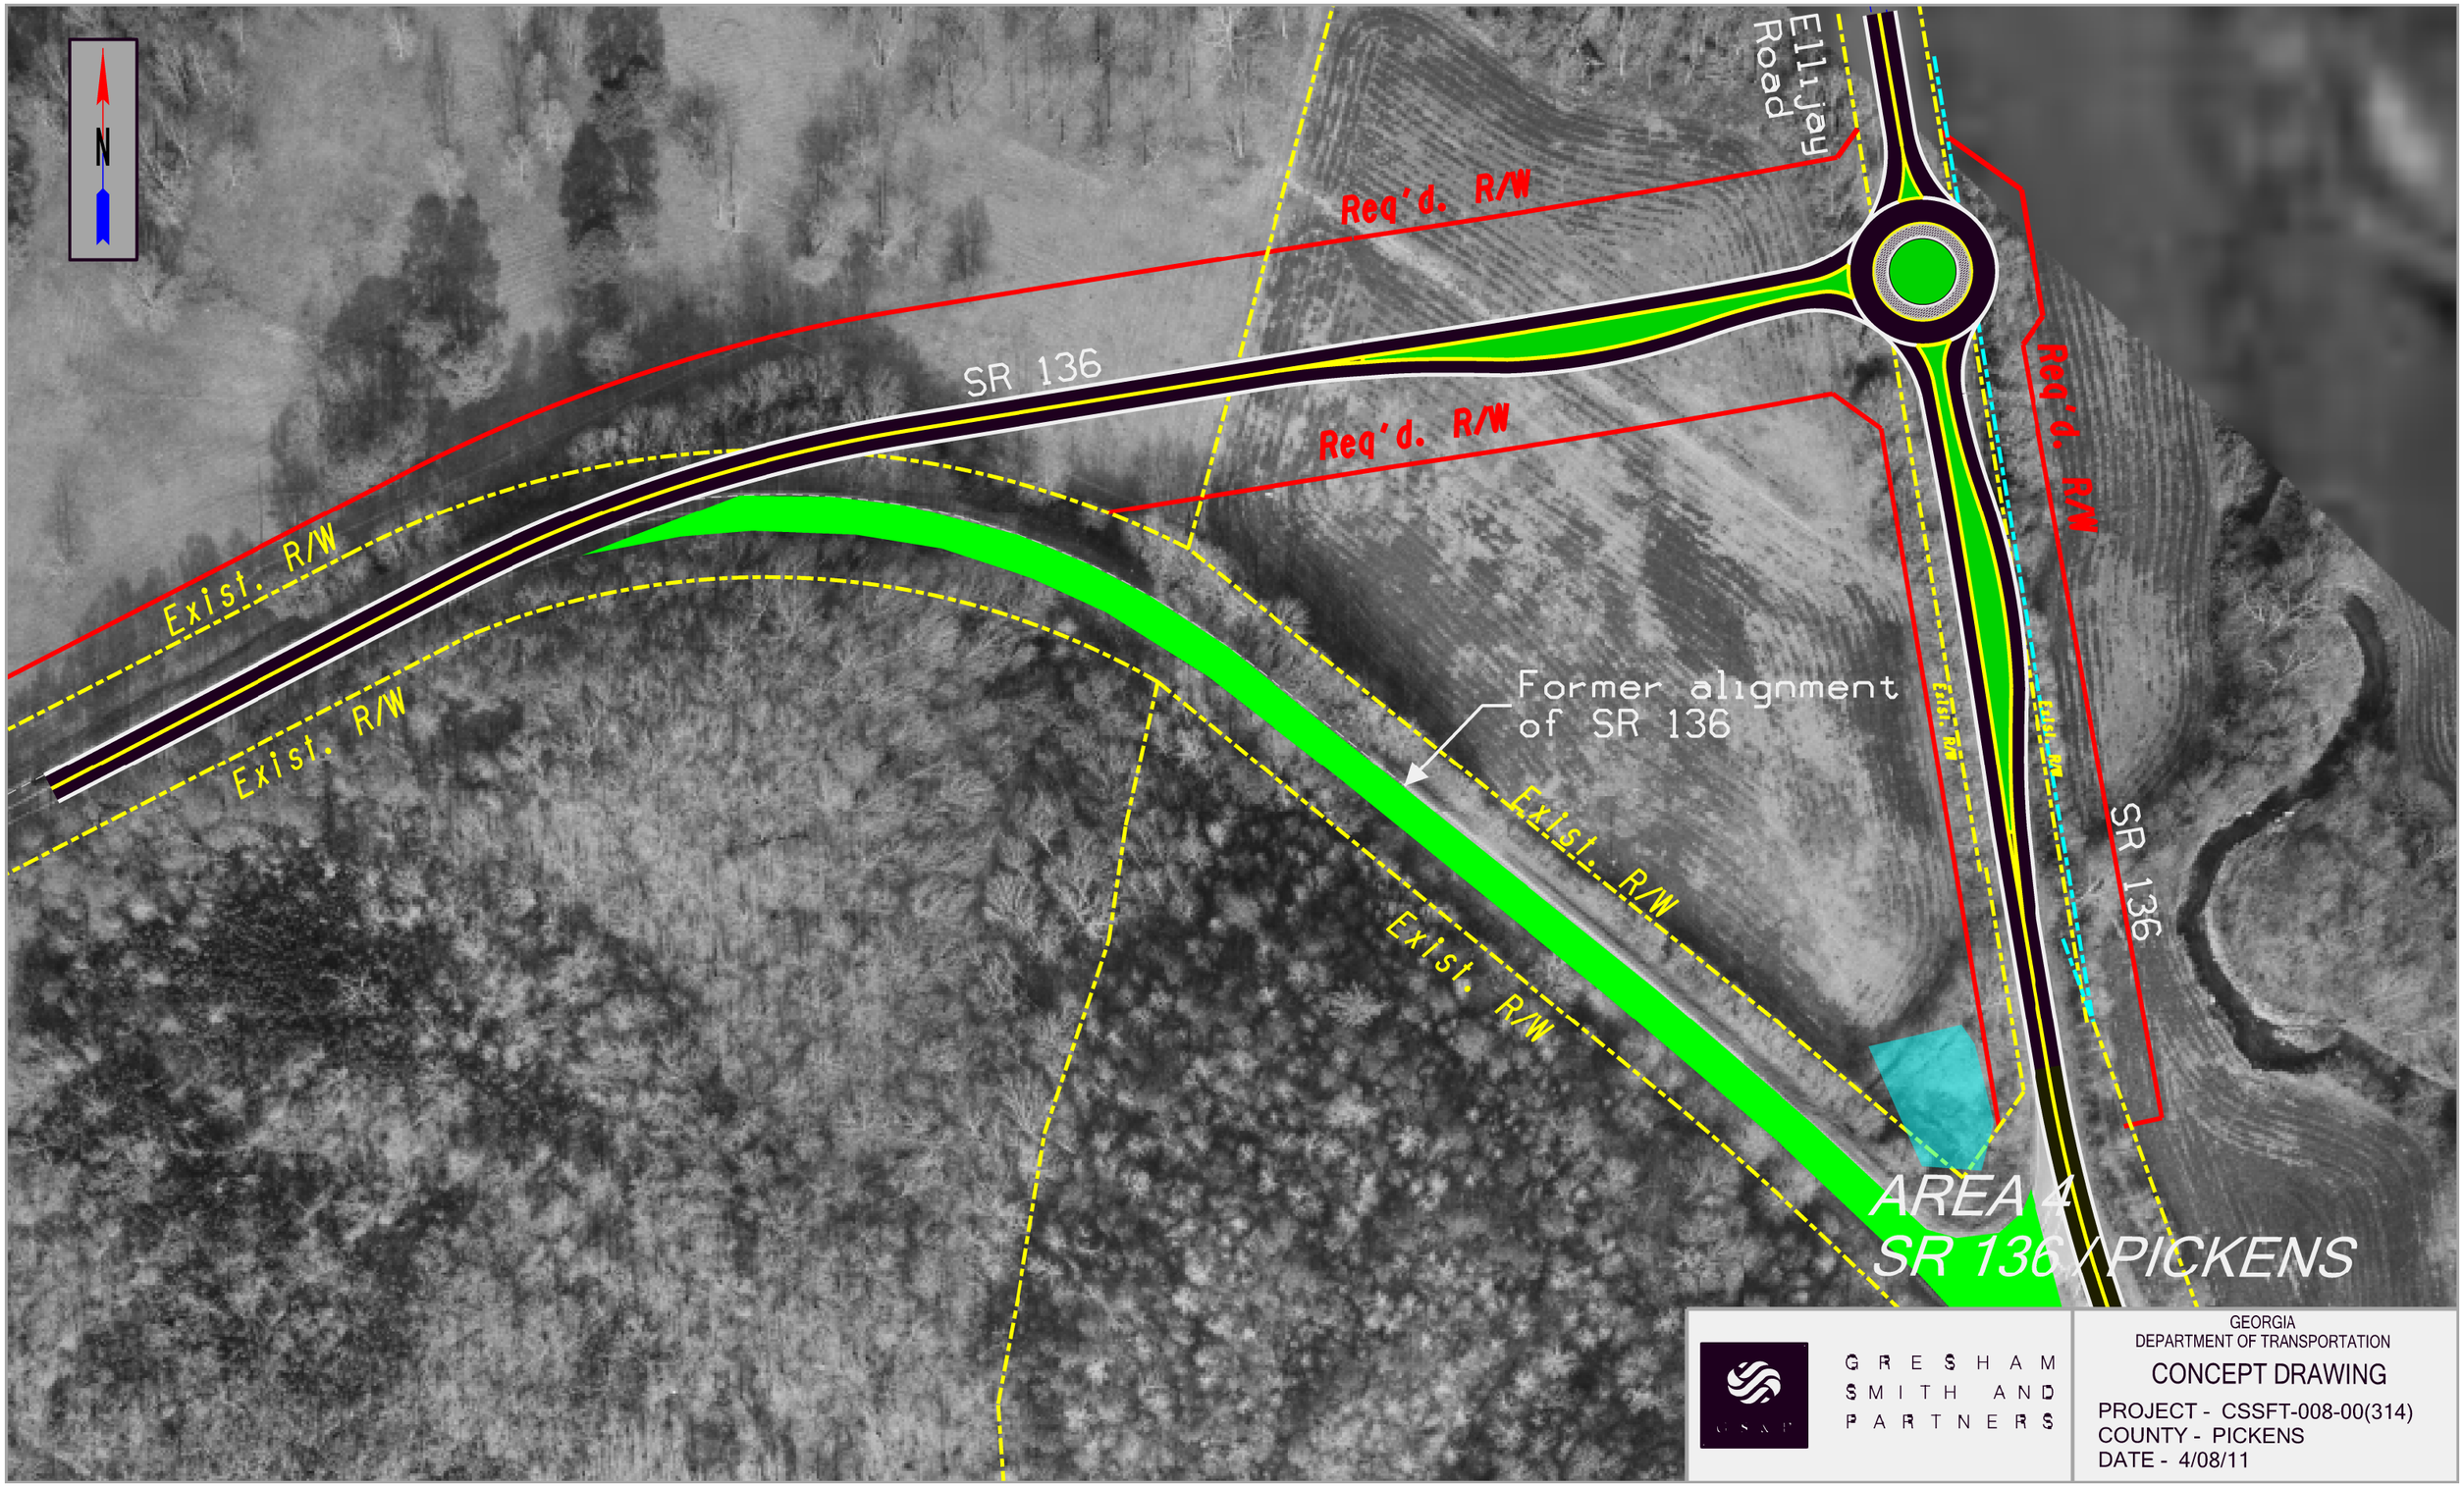
N
Ellijay Road
Req'd. R/W
SR 136
Req'd. R/W
Req'd. R/W
Exist. R/W
Exist. R/W
Former alignment of SR 136
Exist. R/W
Exist. R/W
Exist. R/W
Exist. R/W
SR 136
AREA 4
SR 136 / PICKENS
GRESHAM SMITH AND PARTNERS
GEORGIA DEPARTMENT OF TRANSPORTATION
CONCEPT DRAWING
PROJECT - CSSFT-008-00(314)
COUNTY - PICKENS
DATE - 4/08/11