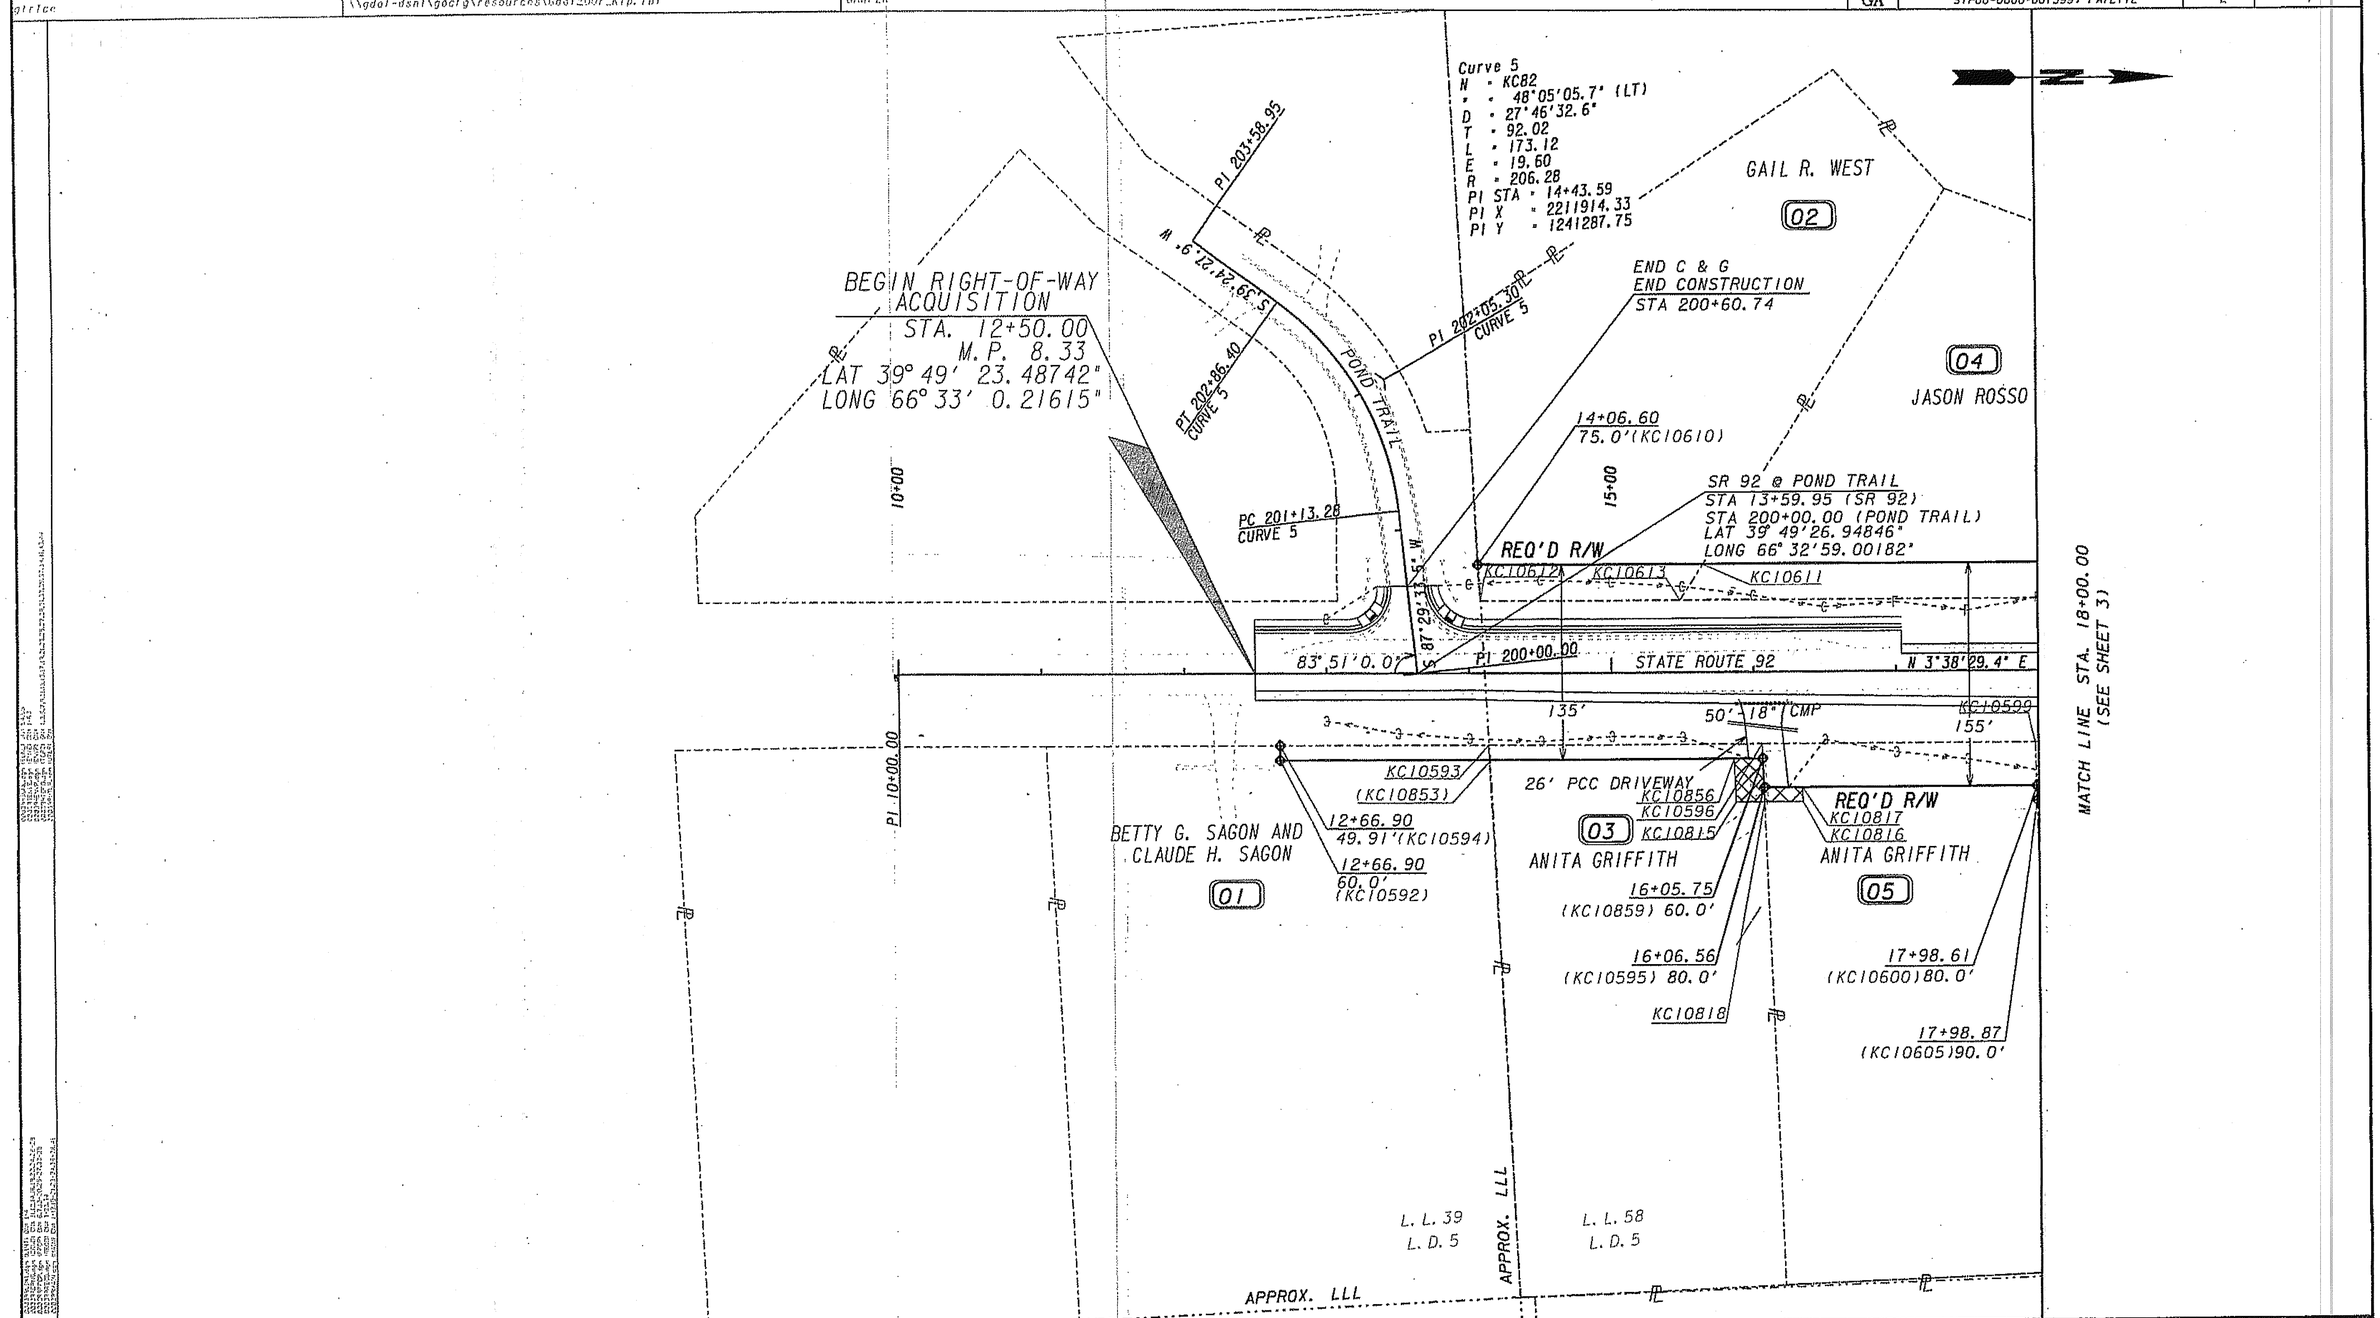

PROPERTY AND EXISTING R/W LINE	BEGIN LIMIT OF ACCESS.....BLA
REQUIRED R/W LINE	END LIMIT OF ACCESS.....ELA
CONSTRUCTION LIMITS	LIMIT OF ACCESS
EASEMENT FOR CONSTR & MAINTENANCE OF SLOPES	REQ'D R/W & LIMIT OF ACCESS
EASEMENT FOR CONSTR OF SLOPES	SCALE IN FEET 0 50 100 200
EASEMENT FOR CONSTR OF DRIVES	

GEORGIA DEPARTMENT OF TRANSPORTATION

DATE	REVISIONS	DATE	REVISIONS
		4-1-09	CORRECTED PT. NOS. ON PAR. 1, 3 & 5
		5-13-09	REVISED PROPERTY OWNER NAME ON PARCELS 1, 2 AND 5

STATE OF GEORGIA
DEPARTMENT OF TRANSPORTATION

RIGHT OF WAY MAP

PROJECT NO: STP00-0000-00(399)
COUNTY: FAYETTE
LAND LOT NO: 39, 40, 57, 58
LAND DISTRICT: 5
GMD
DATE 3-11-08 SH 02 OF 07

3/17/2007