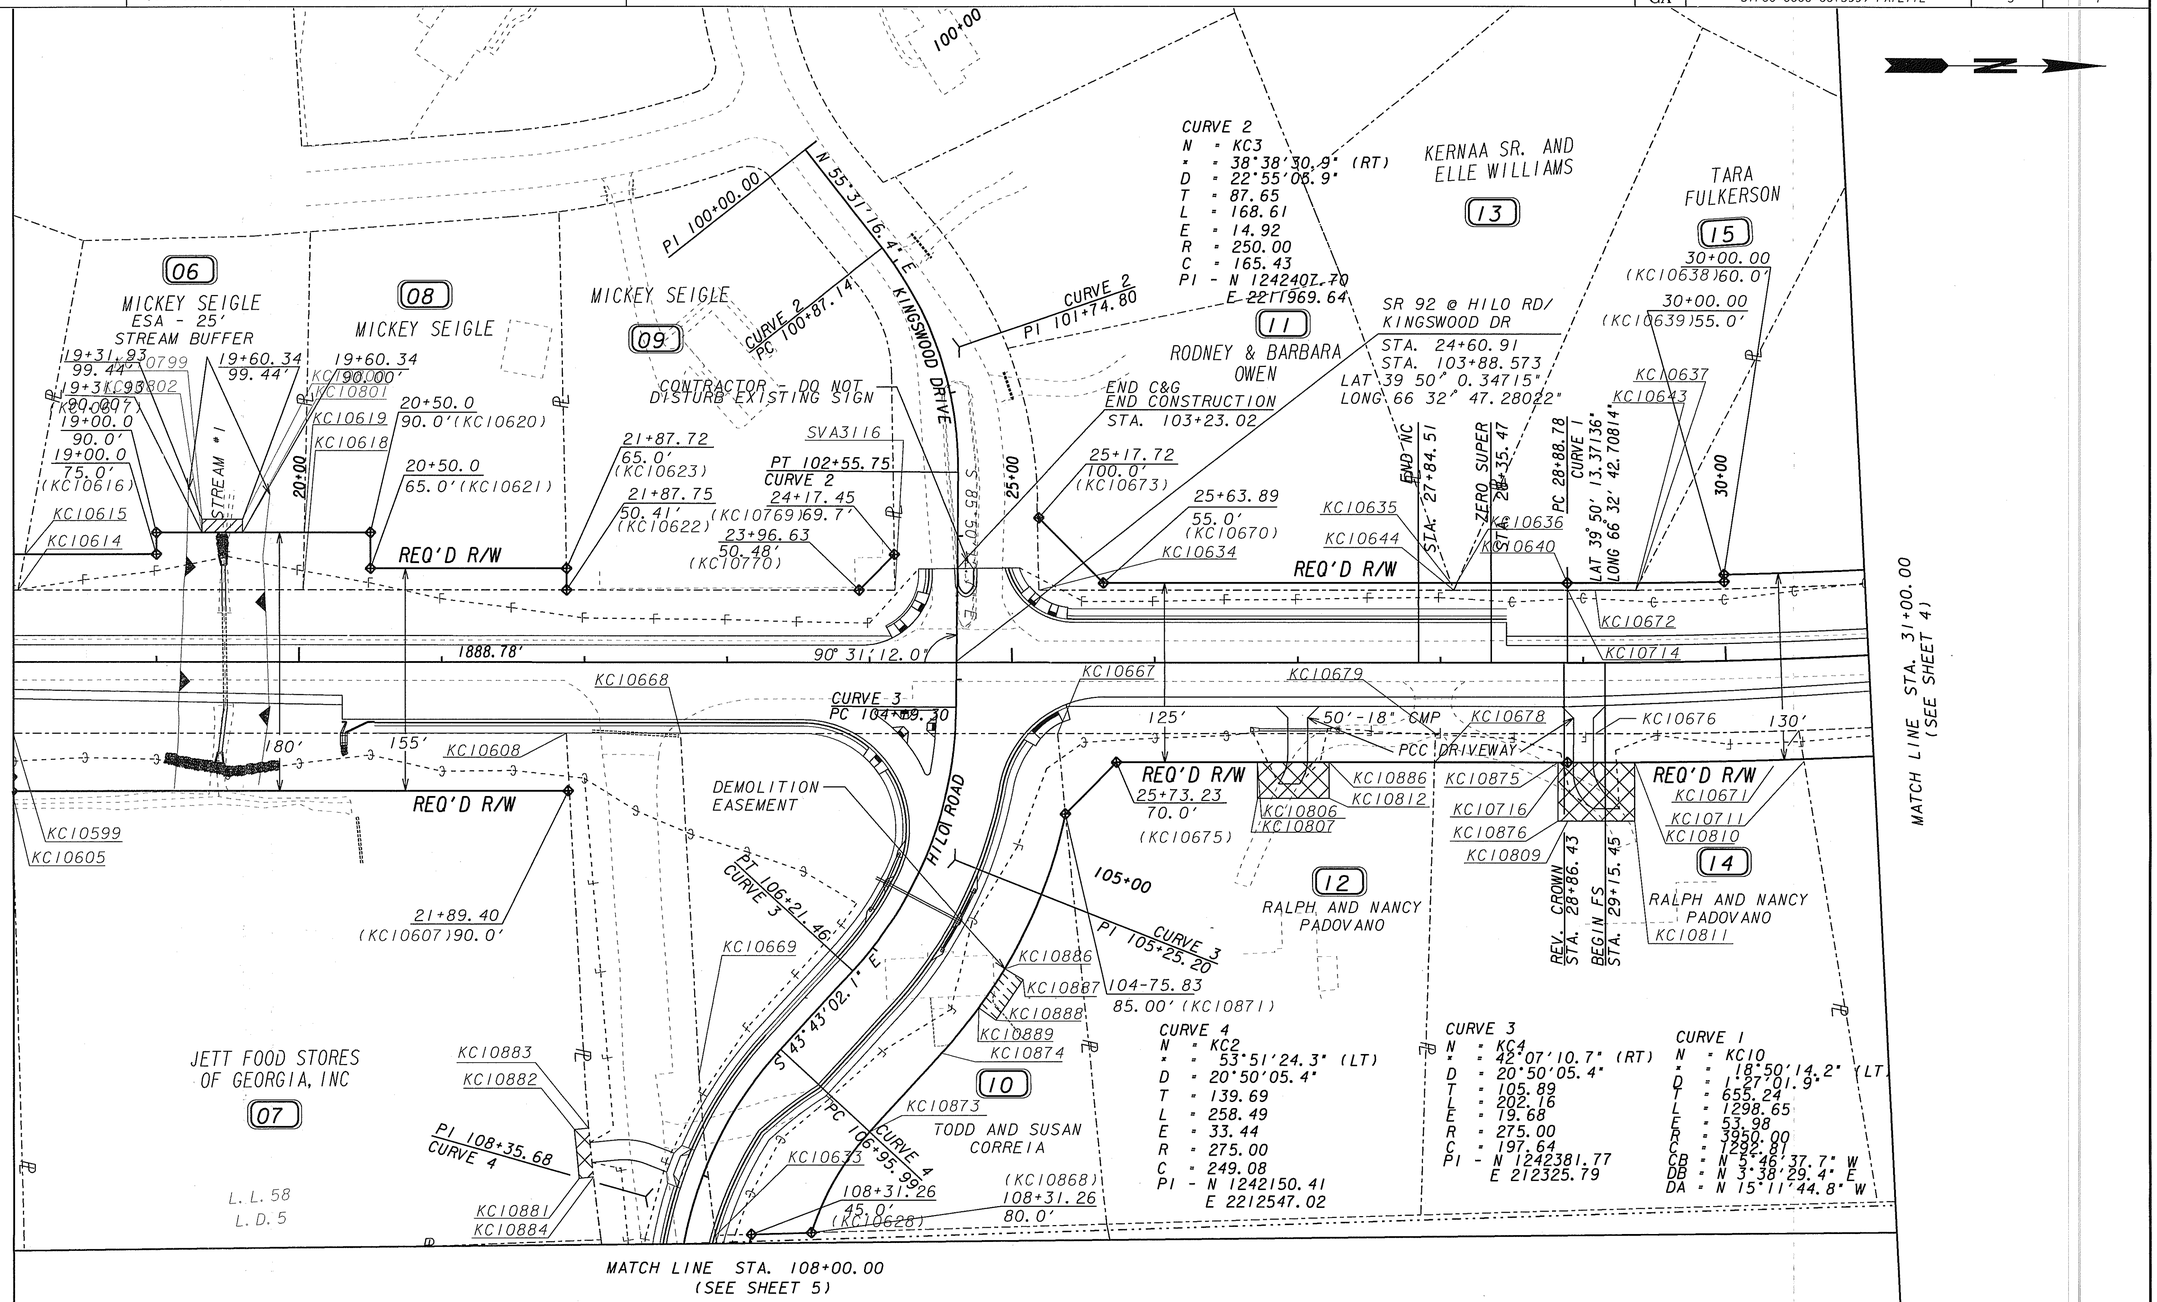

PROPERTY AND EXISTING R/W LINE
REQUIRED R/W LINE
CONSTRUCTION LIMITS
EASEMENT FOR CONSTR & MAINTENANCE OF SLOPES
EASEMENT FOR CONSTR OF SLOPES
EASEMENT FOR CONSTR OF DRIVES

BEGIN LIMIT OF ACCESS.....BLA
END LIMIT OF ACCESS.....ELA
LIMIT OF ACCESS
REQ'D R/W & LIMIT OF ACCESS

SCALE IN FEET
0 50 100 200

GEORGIA DEPARTMENT OF TRANSPORTATION

DATE	REVISIONS	DATE	REVISIONS
2-16-09	REVISED PARCEL 10, ADDED NOTE TO CONTRACTOR	11-04-09	ADDED PARCEL 10 DEMOLITION EASEMET
4-1-09	CORRECTED POINT NUMBERS ON PARCELS 7, 10 & 12		
5-13-09	REVISED PROPERTY OWNER NAME ON PARCELS 6, 8, 9 & 13		
06-04-09	REVISED DRIVEWAY EASEMENTS ON PARCELS 12 & 14		
09-24-09	ADDED PARCEL 7 DRIVE EASMT		
9-30-09	CORRECTED POINT NUMBER ON PARCEL 12 DRIVE EASEMENT		

STATE OF GEORGIA
DEPARTMENT OF TRANSPORTATION

RIGHT OF WAY MAP

PROJECT NO: STP00-0000-00(399)
COUNTY: FAYETTE
LAND LOT NO: 39, 40, 57, 58
LAND DISTRICT: 5
GMD
DATE 3-11-08 SH 03 OF 07

3/1/2007