STATE	PROJECT NUMBER	SHEET NO.	TOTAL SHEETS
GA	STP00-0000-00(399) FAYETTE	4	7

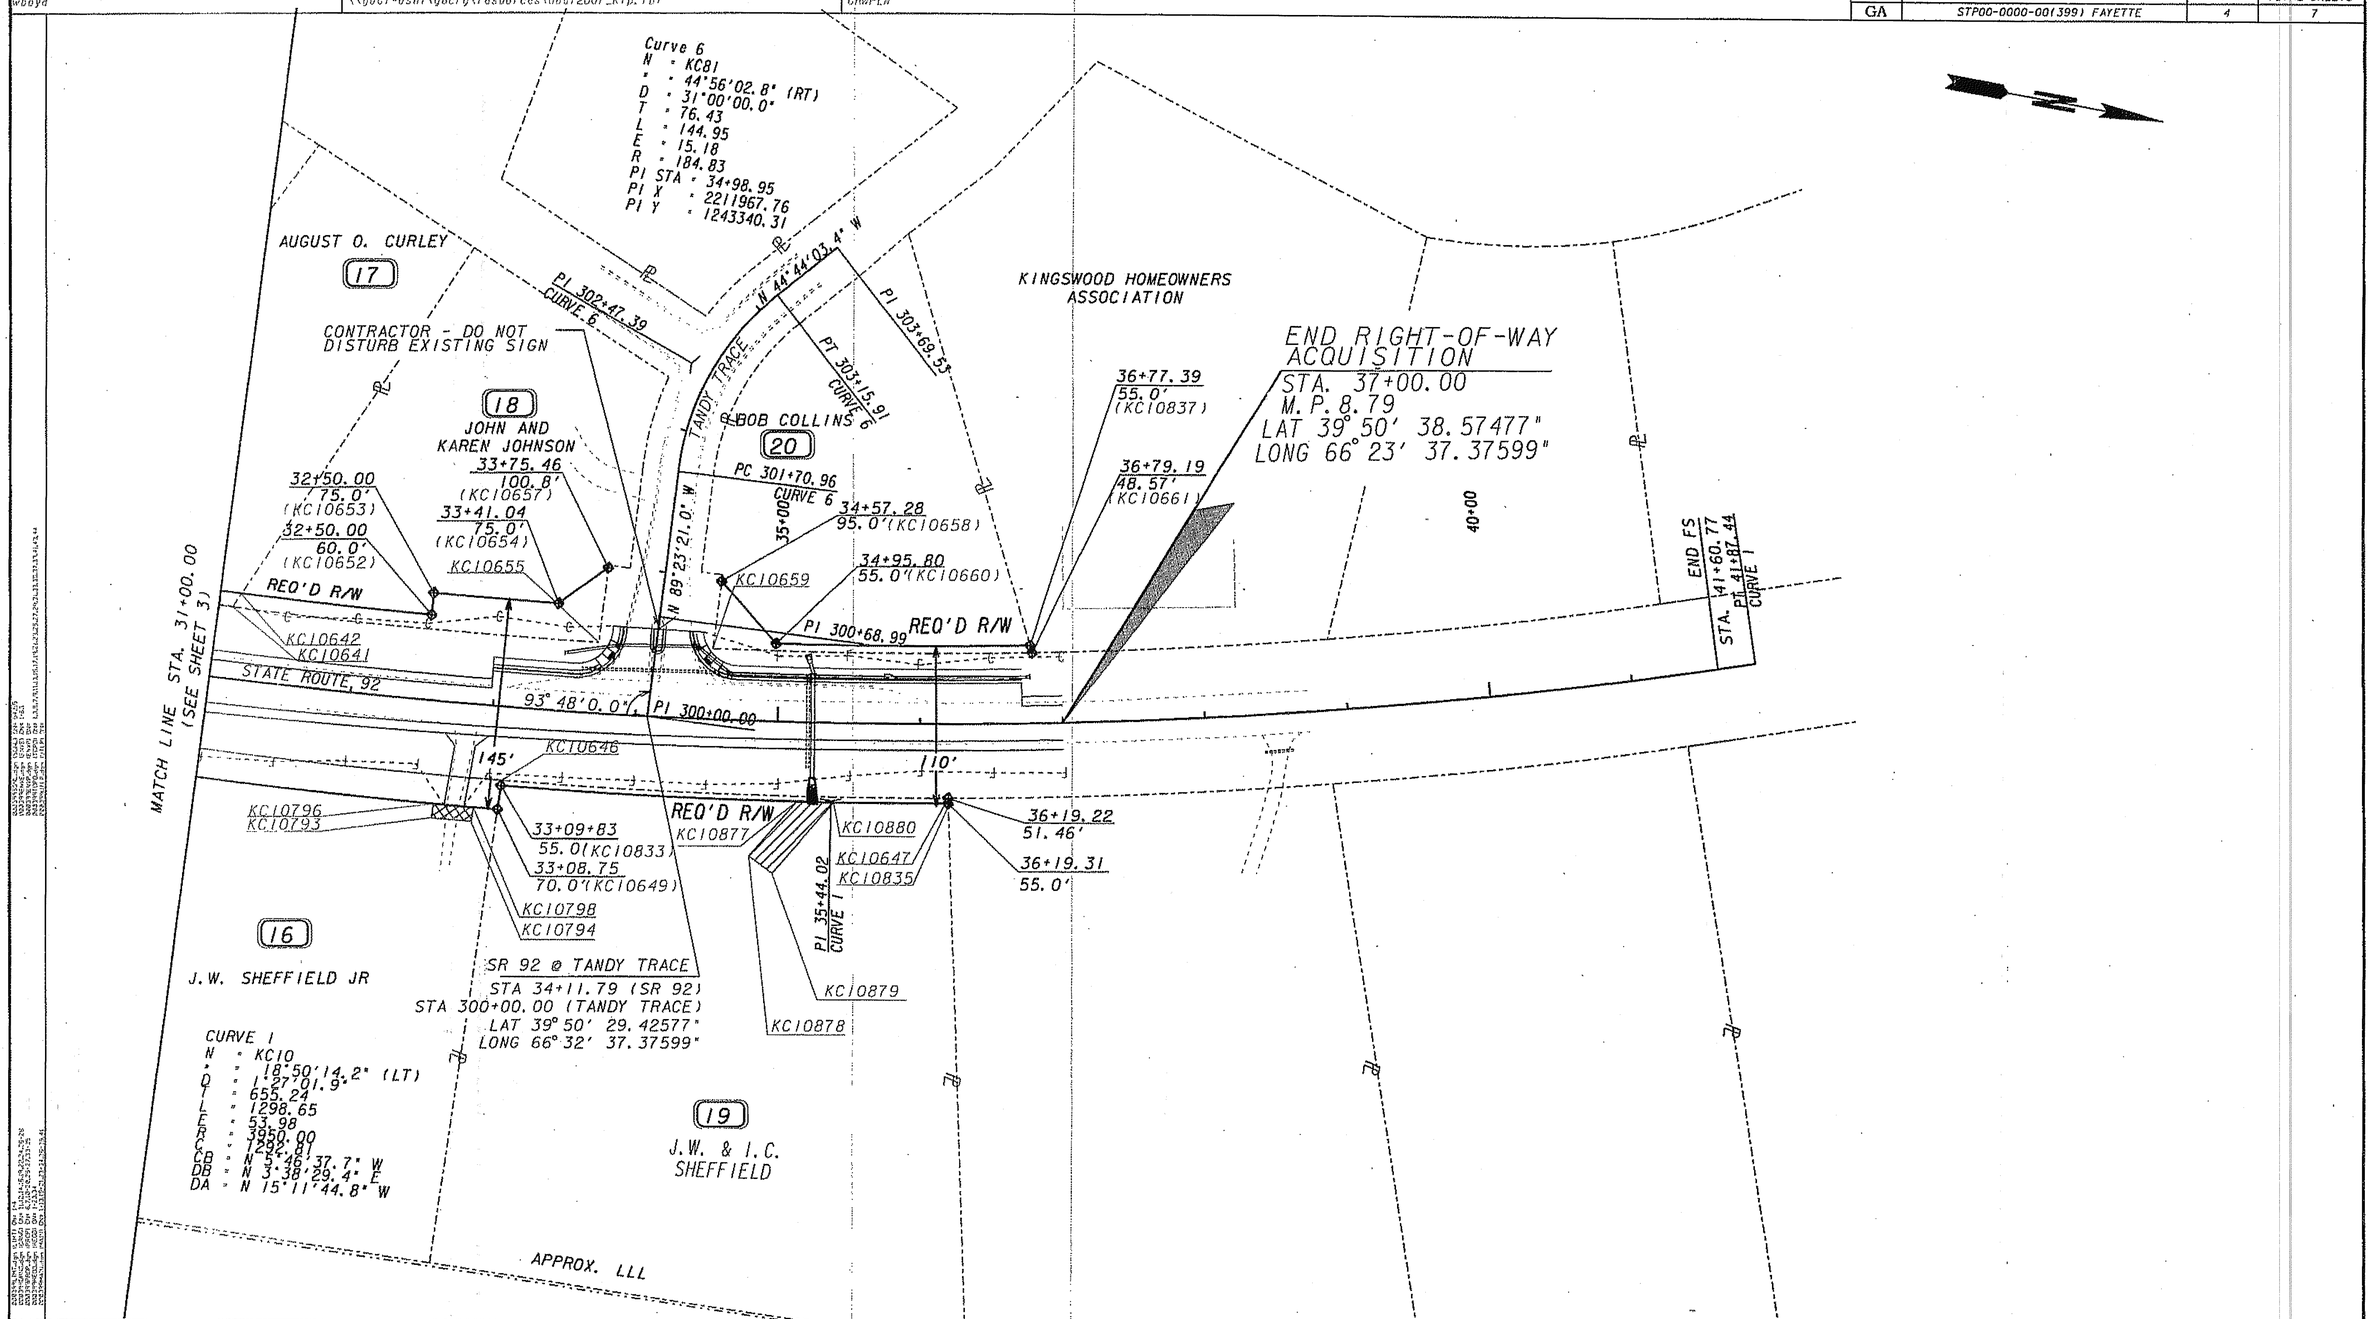

PROPERTY AND EXISTING R/W LINE	
REQUIRED R/W LINE	
CONSTRUCTION LIMITS	
EASEMENT FOR CONSTR & MAINTENANCE OF SLOPES	
EASEMENT FOR CONSTR OF SLOPES	
EASEMENT FOR CONSTR OF DRIVES	

BEGIN LIMIT OF ACCESS.....BLA
END LIMIT OF ACCESS.....ELA
LIMIT OF ACCESS
REQ'D R/W & LIMIT OF ACCESS

SCALE IN FEET
0 50 100 200

GEORGIA DEPARTMENT OF TRANSPORTATION

DATE	REVISIONS	DATE	REVISIONS
2-16-09	ADDED NOTE TO CONTRACTOR		
4-1-09	REV. STATION AND OFFSET ON PARCEL 20		
5-13-09	REVISED PROPERTY OWNER ON PARCELS 17 & 18		
5-13-09	DELETED PARCEL 21.		
06-04-09	REVISED REQD RW ON PARCEL 20		
08-05-09	ADDED EASEMENT PARCEL 19		

STATE OF GEORGIA
DEPARTMENT OF TRANSPORTATION

RIGHT OF WAY MAP

PROJECT NO: STP00-000-00(399)
COUNTY: FAYETTE
LAND LOT NO: 39, 40, 57, 58
LAND DISTRICT: 5
GMD
DATE 3-11-08 SH 04 OF 07

3/17/2007