DATE$$$	TIME$$$	PRF	DGN	COUNTY	PROJECT NUMBER	SHEET NO.	TOTAL SHEETS
$USER$		$$PENTABLE$$		FORSYTH	STP00-0002-00(392)	39	638

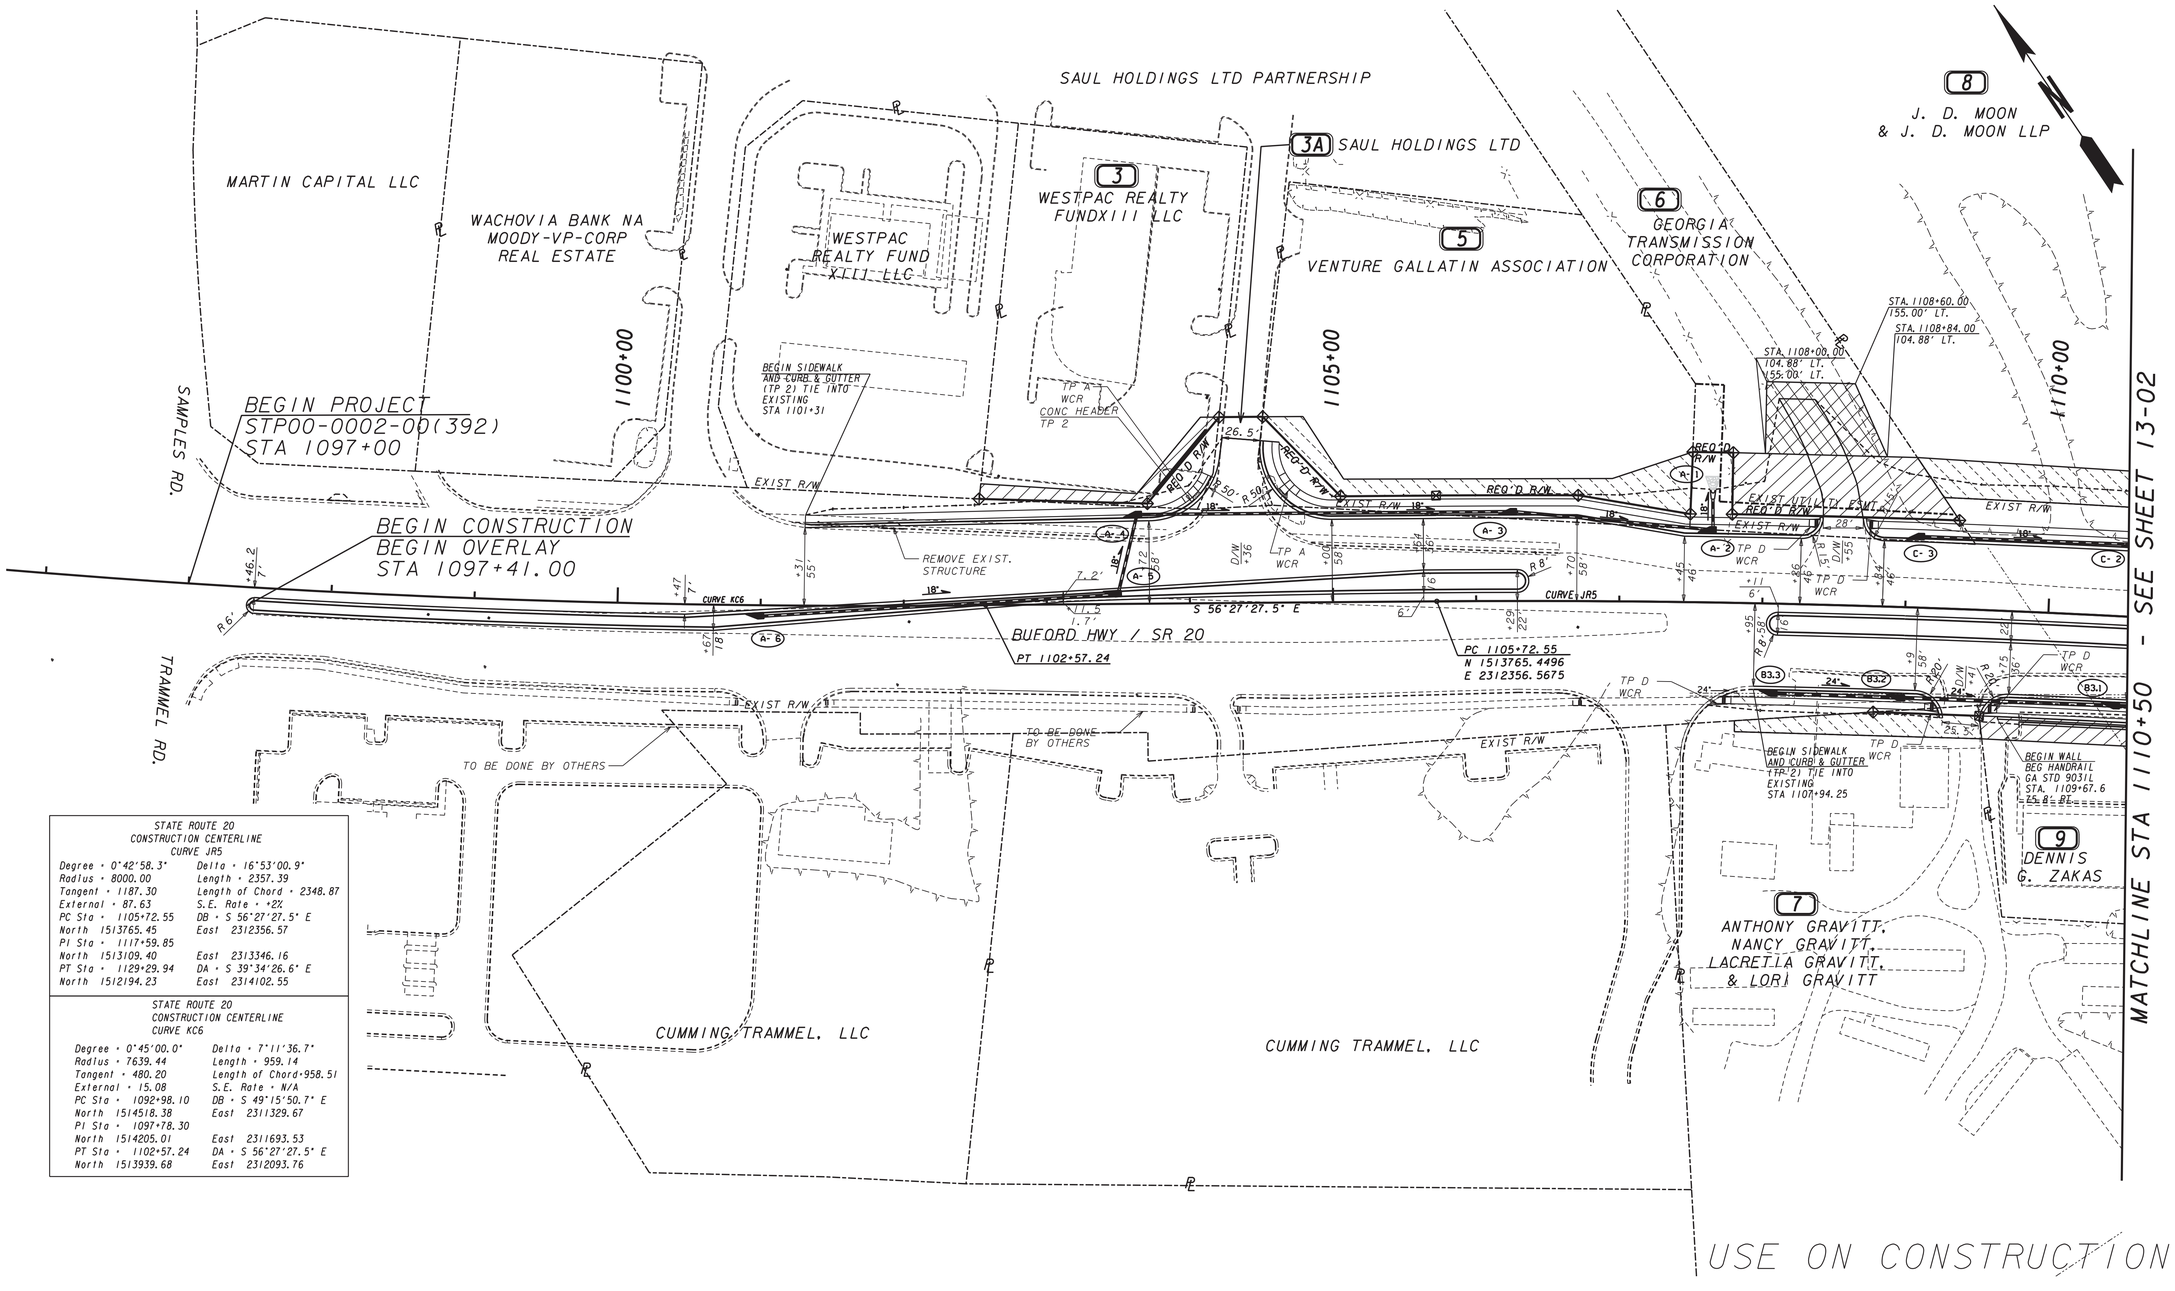

STATE ROUTE 20
CONSTRUCTION CENTERLINE
CURVE JR5

Degree = 0°42'58.3"	Delta = 16°53'00.9"
Radius = 8000.00	Length = 2357.39
Tangent = 1187.30	Length of Chord = 2348.87
External = 87.63	S.E. Rate = +2%
PC Sta = 1105+72.55	DB = S 56°27'27.5" E
North 1513765.45	East 2312356.57
PI Sta = 1117+59.85	
North 1513109.40	East 2313346.16
PT Sta = 1129+29.94	DA = S 39°34'26.6" E
North 1512194.23	East 2314102.55

STATE ROUTE 20
CONSTRUCTION CENTERLINE
CURVE KC6

Degree = 0°45'00.0"	Delta = 7°11'36.7"
Radius = 7639.44	Length = 959.14
Tangent = 480.20	Length of Chord=958.51
External = 15.08	S.E. Rate = N/A
PC Sta = 1092+98.10	DB = S 49°15'50.7" E
North 1514518.38	East 2311329.67
PI Sta = 1097+78.30	
North 1514205.01	East 2311693.53
PT Sta = 1102+57.24	DA = S 56°27'27.5" E
North 1513939.68	East 2312093.76

PROPERTY AND EXISTING R/W LINE
REQUIRED R/W LINE
CONSTRUCTION LIMITS
EASEMENT FOR CONSTR & MAINT. OF SLOPES & UTILITIES
EASEMENT FOR CONSTR OF SLOPES
EASEMENT FOR CONSTR OF DRIVES

BEGIN LIMIT OF ACCESS.....BLA
END LIMIT OF ACCESS.....ELA
LIMIT OF ACCESS
R/W AND LIMIT OF ACCESS
EXISTING R/W LINE
ENVIRONMENTALLY SENSITIVE AREA (ESA)

Moreland Altobelli Associates, Inc.
2211 Beaver Ruin Road
Suite 190
Norcross, Georgia 30071
Telephone (770) 263-5945

SCALE IN FEET
0 50 100 200

REVISION DATES		
02-04-14		
05-01-14		
12-05-14		

STATE OF GEORGIA
DEPARTMENT OF TRANSPORTATION
OFFICE: PROGRAM DELIVERY

MAINLINE PLAN

BEGIN TO STA 1110+50

DRAWING No. 13-01

3/1/2007 GPLN

...\HWY\DGN\002392cp01sc50.dgn 12/4/2014 8:59:37 AM