STATE	PROJECT NUMBER	SHEET NO.	TOTAL SHEETS
GEORGIA	TEE 0006-00(637)		OF

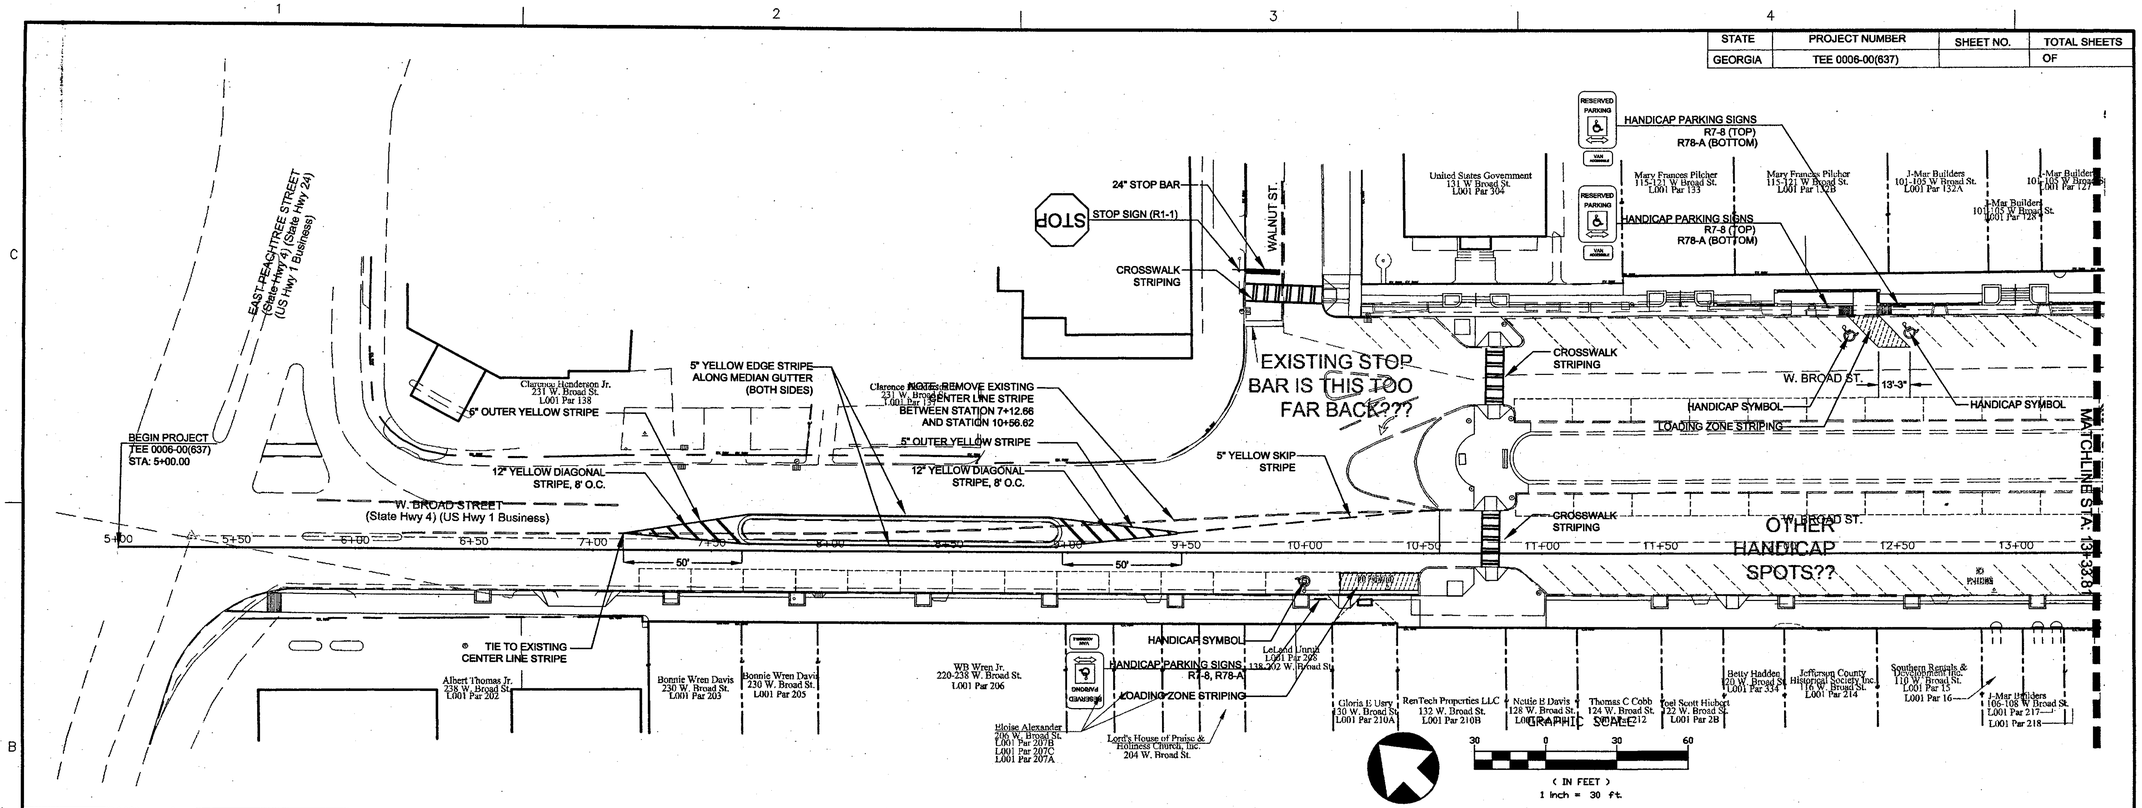

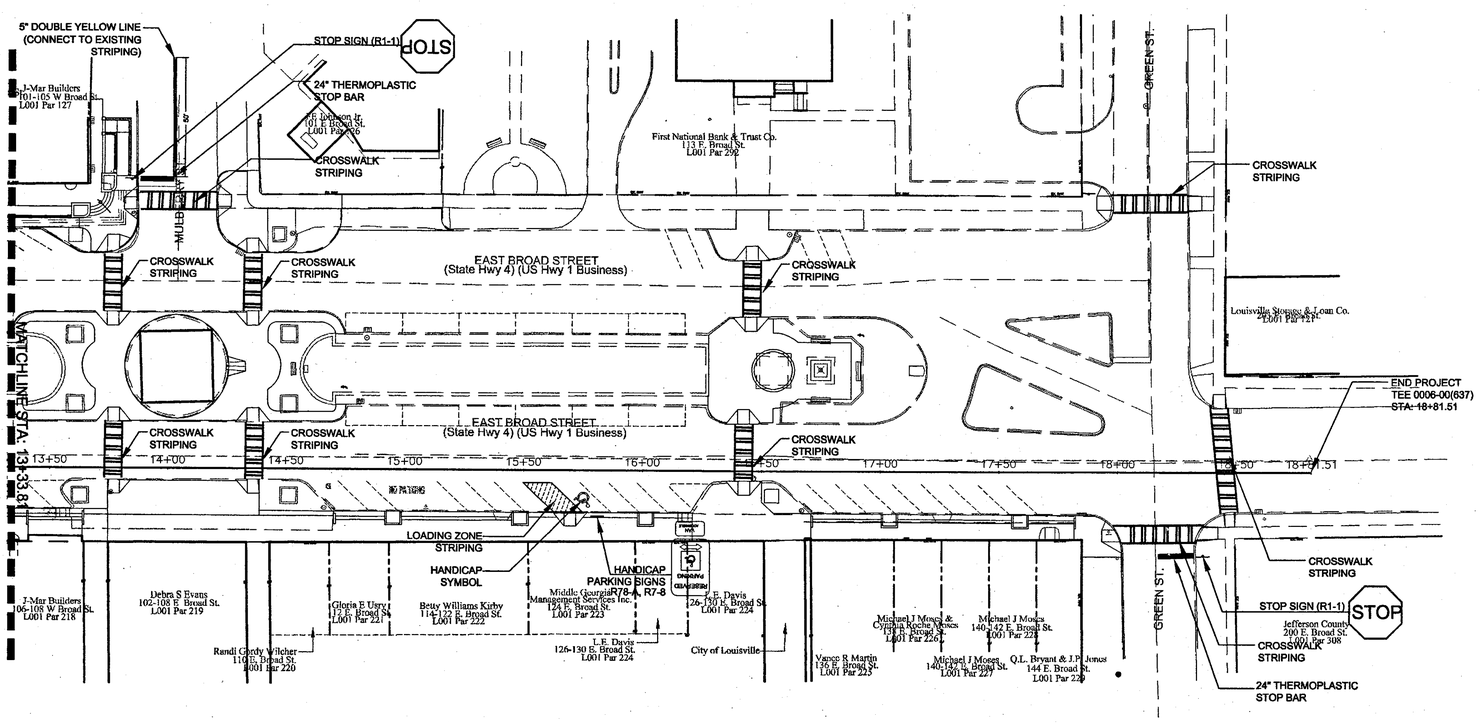

HDR

HDR Engineering, Inc.
301 Perimeter Center North, Ste. 400
Atlanta, Georgia 30346
Phone: (678) 775-4800

Key Map

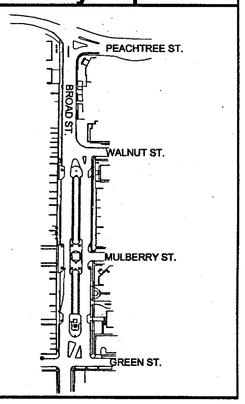

Louisville Streetscape
Louisville, Georgia

ISSUE	DATE	DESCRIPTION

PROJECT NUMBER	201145-16528
PROJECT MANAGER	WRB

SIGNING & MARKING PLAN

SCALE	1"=30'-0"
FILE NAME	16528-01L-600
SHEET NAME	SM-1