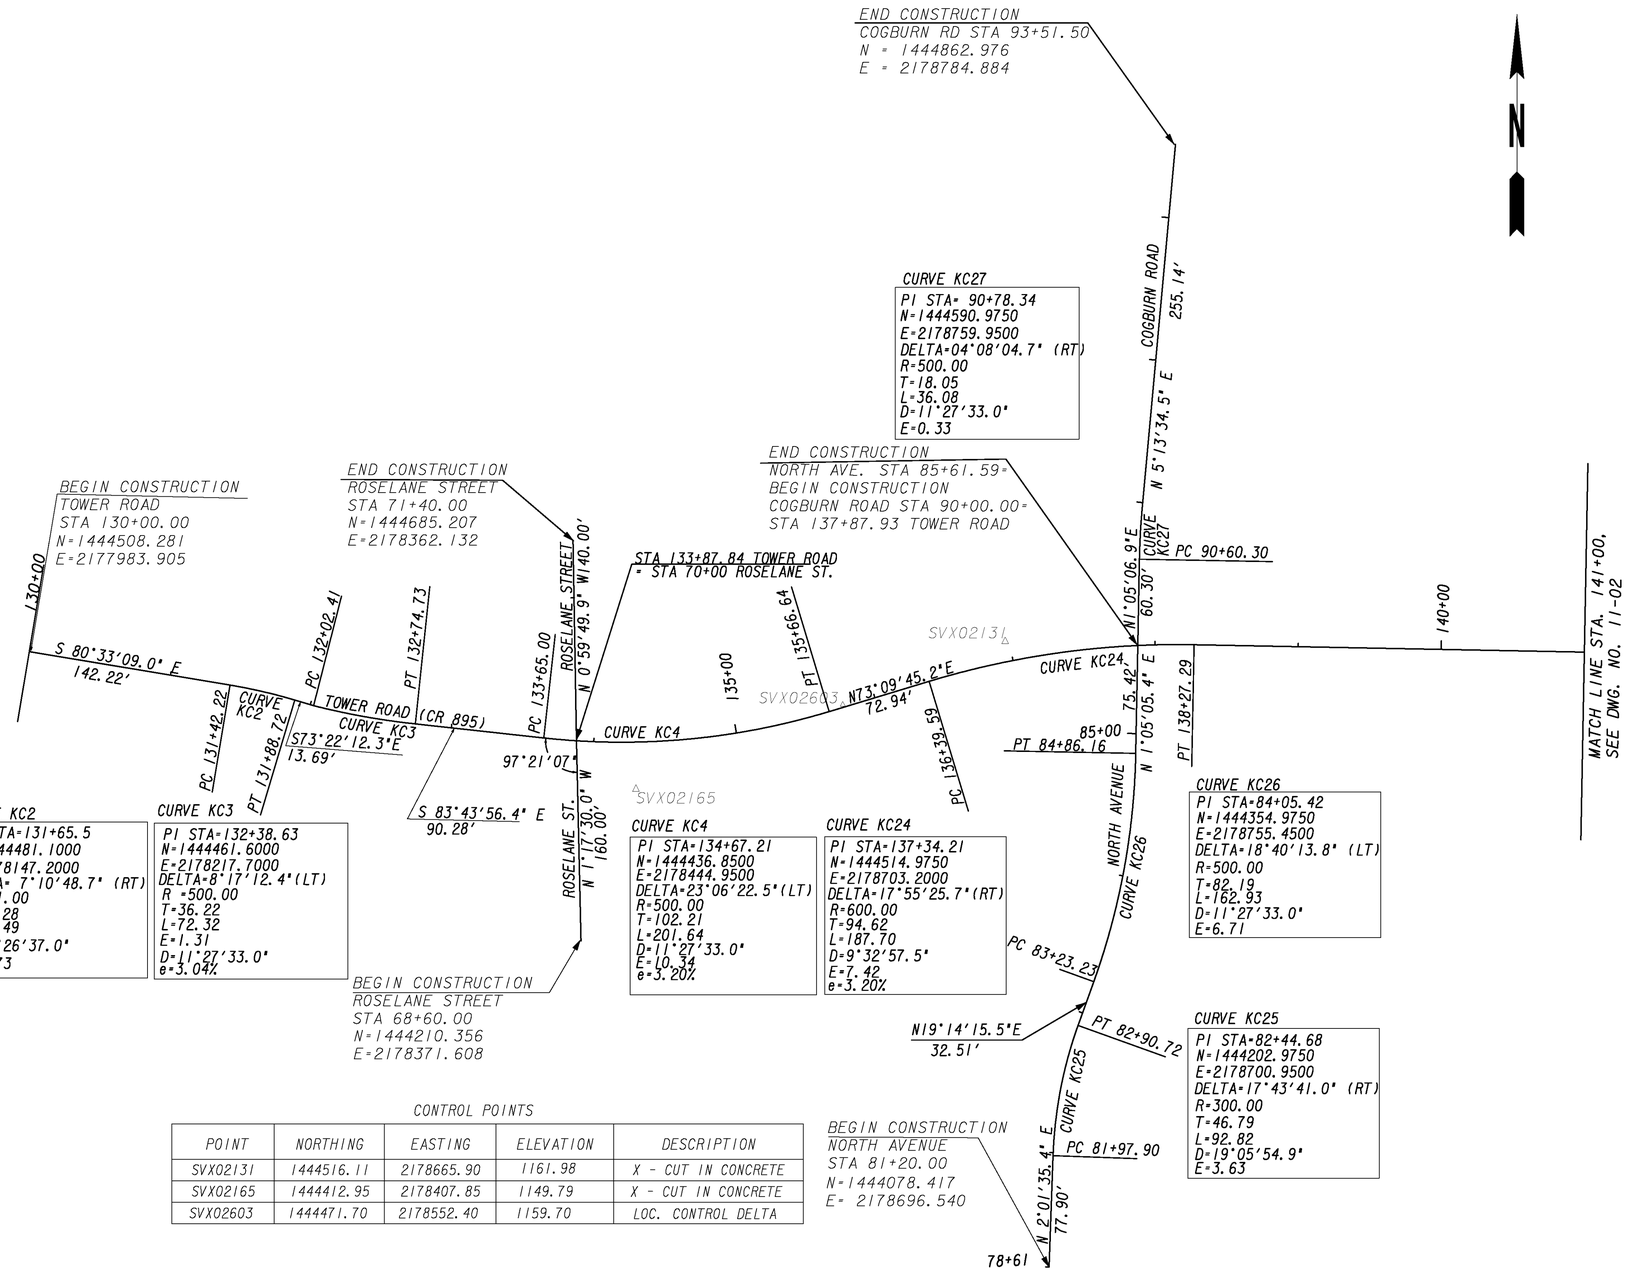

CONTROL POINTS

POINT	NORTHING	EASTING	ELEVATION	DESCRIPTION
SVX02131	1444516.11	2178665.90	1161.98	X - CUT IN CONCRETE
SVX02165	1444412.95	2178407.85	1149.79	X - CUT IN CONCRETE
SVX02603	1444471.70	2178552.40	1159.70	LOC. CONTROL DELTA

CROY ENGINEERING
Engineers Planners Surveyors
200 NORTH COBB PARKWAY, BLDG. 400, SUITE 413
MARIETTA, GA 30062
PHONE: (770) 971-5407 FAX: (770) 971-0620

SCALE IN FEET
0 50 100 200

REVISION DATES

STATE OF GEORGIA
DEPARTMENT OF TRANSPORTATION
OFFICE: DISTRICT 7

CONSTRUCTION LAYOUT

S.R. 5 AT TOWER ROAD
INTERSECTION IMPROVEMENTS

DRAWING No. 11-01

GPLN