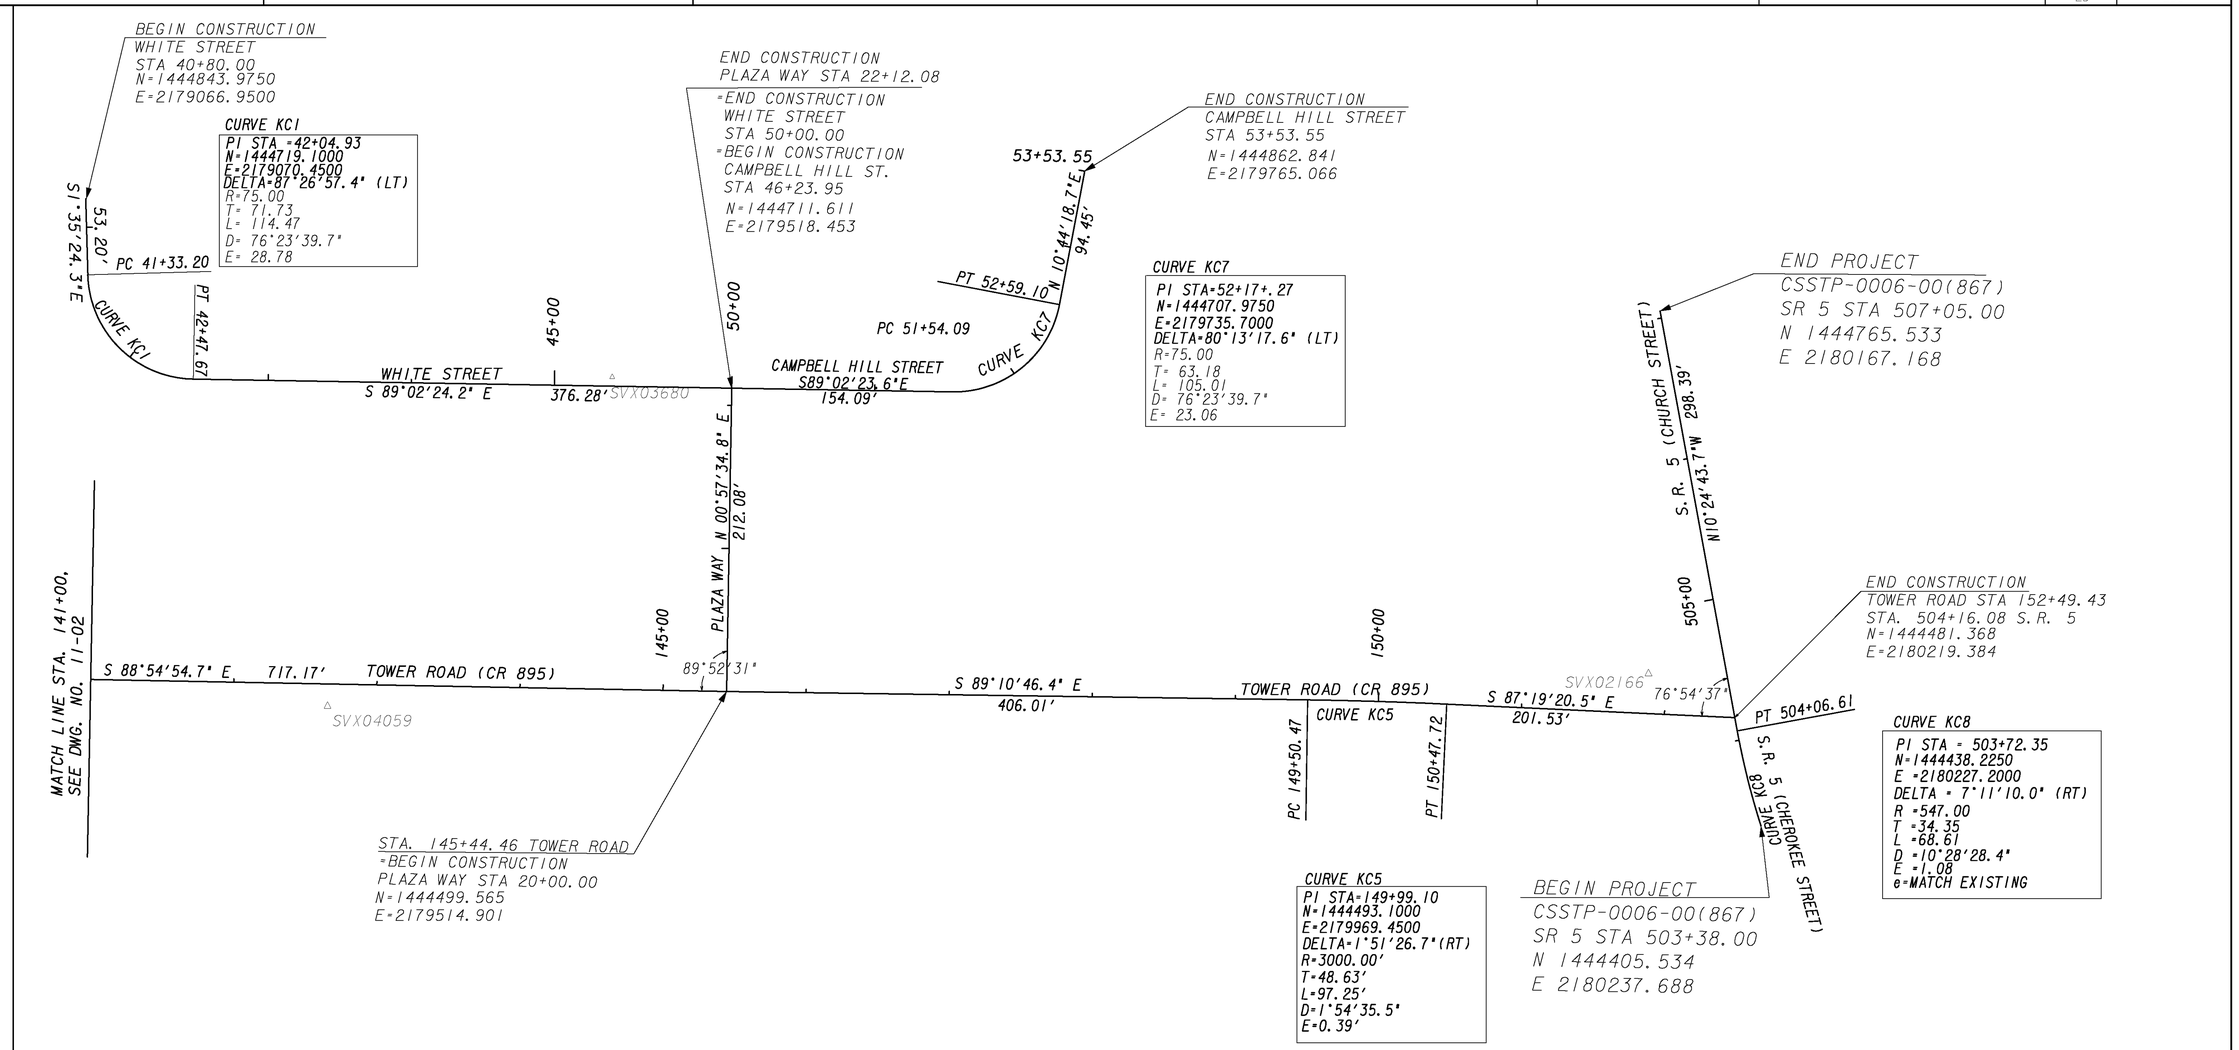

CONTROL POINTS

POINT	NORTHING	EASTING	ELEVATION	DESCRIPTION
SVX02166	1444512.89	2180159.10	1187.77	X - CUT IN CONCRETE
SVX03680	1444719.96	2179434.92	1191.66	LOC. CONTROL DELTA
SVX04059	1444490.14	2178552.40	1181.87	X - CUT IN CONCRETE

CROY ENGINEERING
Engineers Planners Surveyors
200 NORTH COBB PARKWAY, BLDG. 400, SUITE 413
MARIETTA, GA 30062
PHONE: (770) 971-5407 FAX: (770) 971-0620

SCALE IN FEET
0 50 100 200

REVISION DATES

STATE OF GEORGIA
DEPARTMENT OF TRANSPORTATION
OFFICE: DISTRICT 7

CONSTRUCTION LAYOUT

S.R. 5 AT TOWER ROAD
INTERSECTION IMPROVEMENTS

DRAWING No. 11-02

GPLN