DATETIME$$$	TIME$$$	PRF	DGN	COUNTY	PROJECT NUMBER	SHEET NO.	TOTAL SHEETS
$USER$		$$PENTABLE$$		GWINNETT	CSSTP-0008-00(578)	12	80

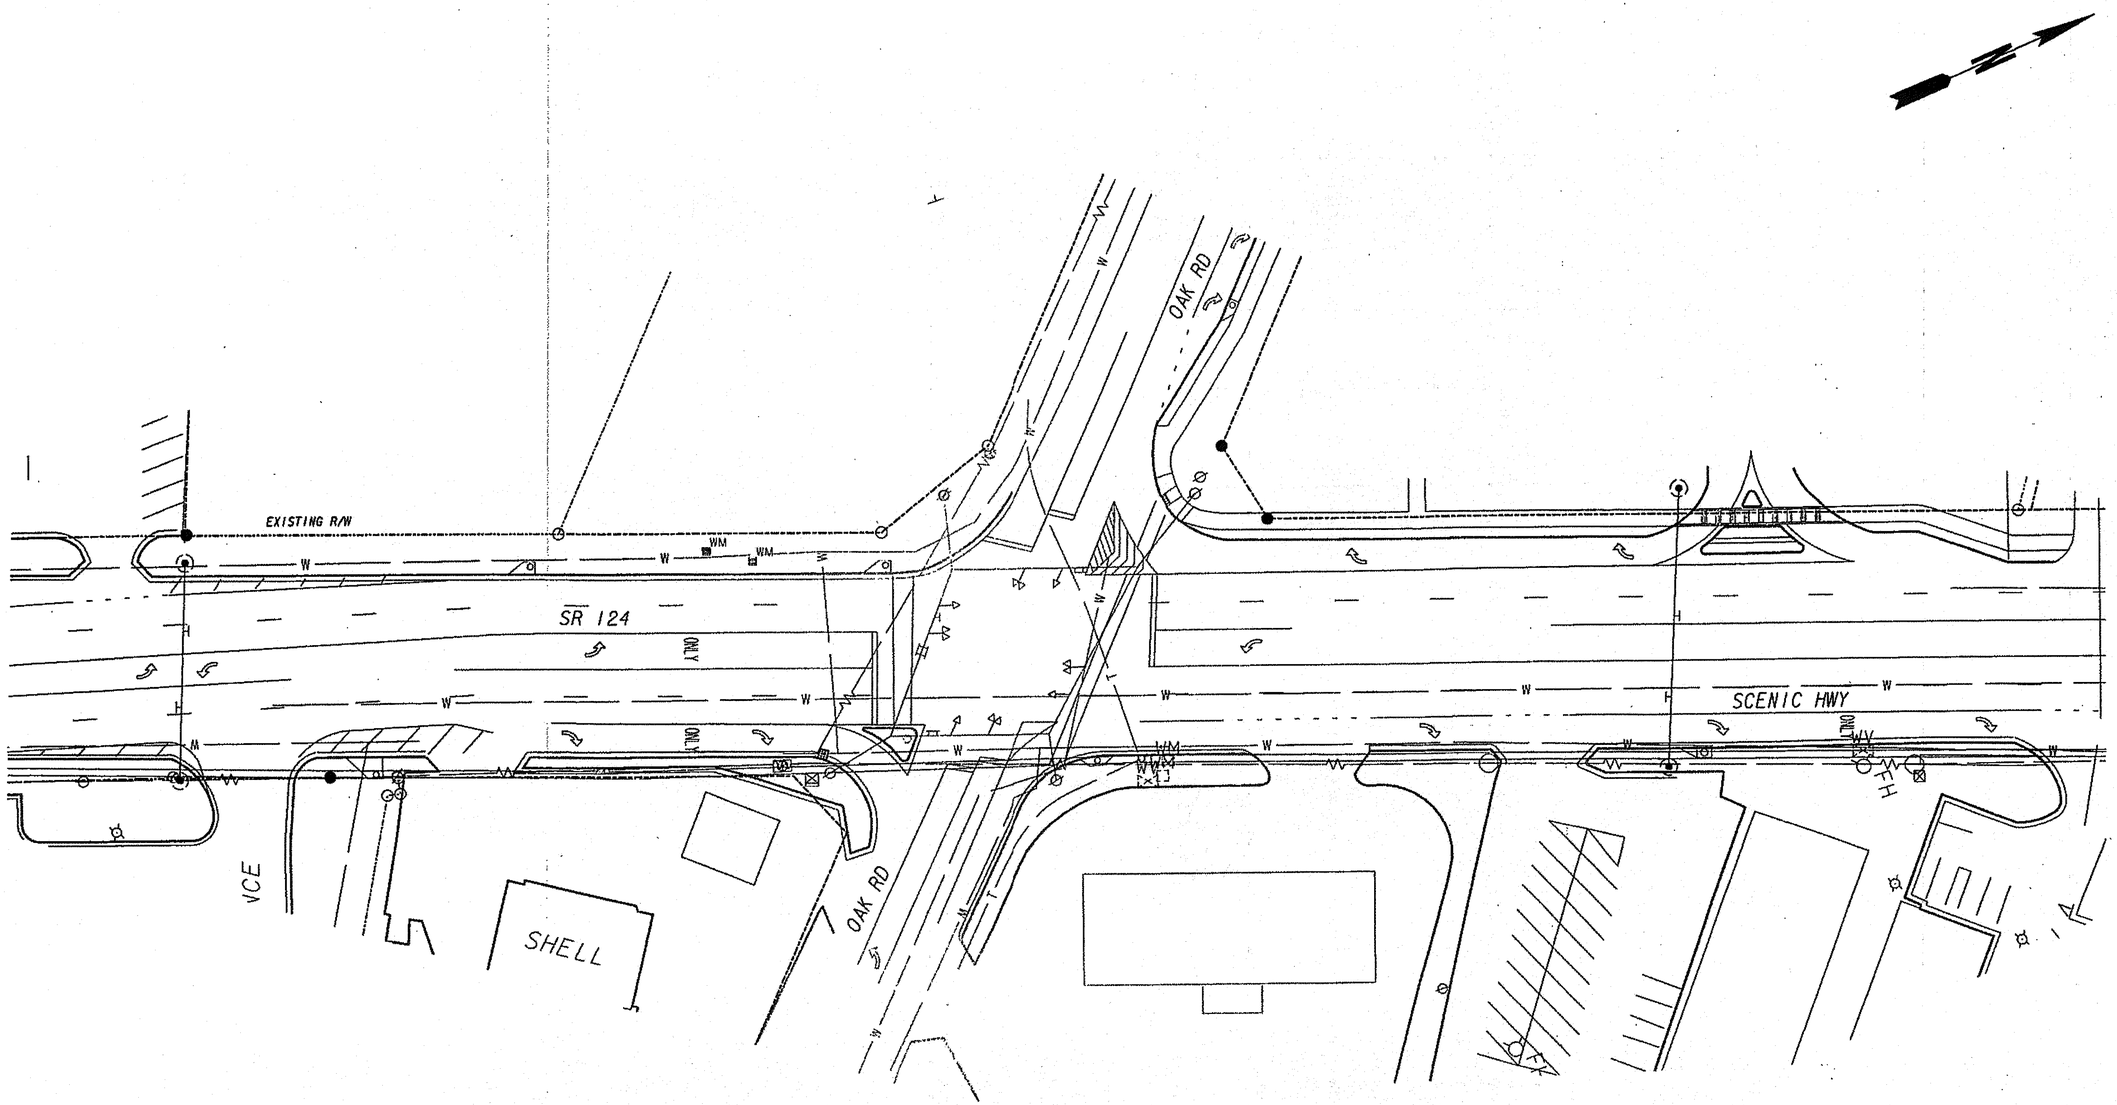

SR 124 (SCENIC HIGHWAY)
&
Oak Rd

DESIGNED BY: CS | CHECKED BY: NS | DATE: -----
REVIEWED BY: TS | DATE: -----

ITERIS

SCALE IN FEET
0 30 60 120

REVISION DATES

STATE OF GEORGIA
DEPARTMENT OF TRANSPORTATION
OFFICE: TRAFFIC OPERATIONS

EXISTING CONDITIONS

INTERSECTION NO. 01

DRAWING No. 27-2

GPUM