| DATETIME$$$ | TIME$$$ | $PRF$ | $DGN$ | COUNTY | PROJECT NUMBER | SHEET NO. | TOTAL SHEETS |
|---|---|---|---|---|---|---|---|
| $USER$ | | $$PENTABLE$$ | | GWINNETT | CSSTP-0008-00(578) | 13 | 80 |

SIGNAL HEADS

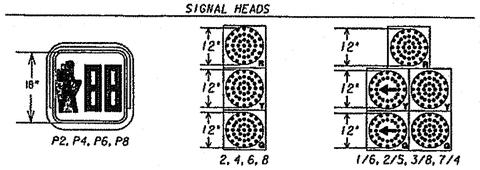


PEDESTRIAN SIGNS




PHASING DIAGRAM

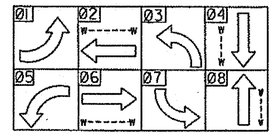


STREET NAME SIGNS

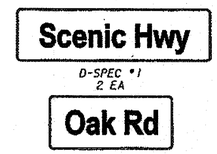


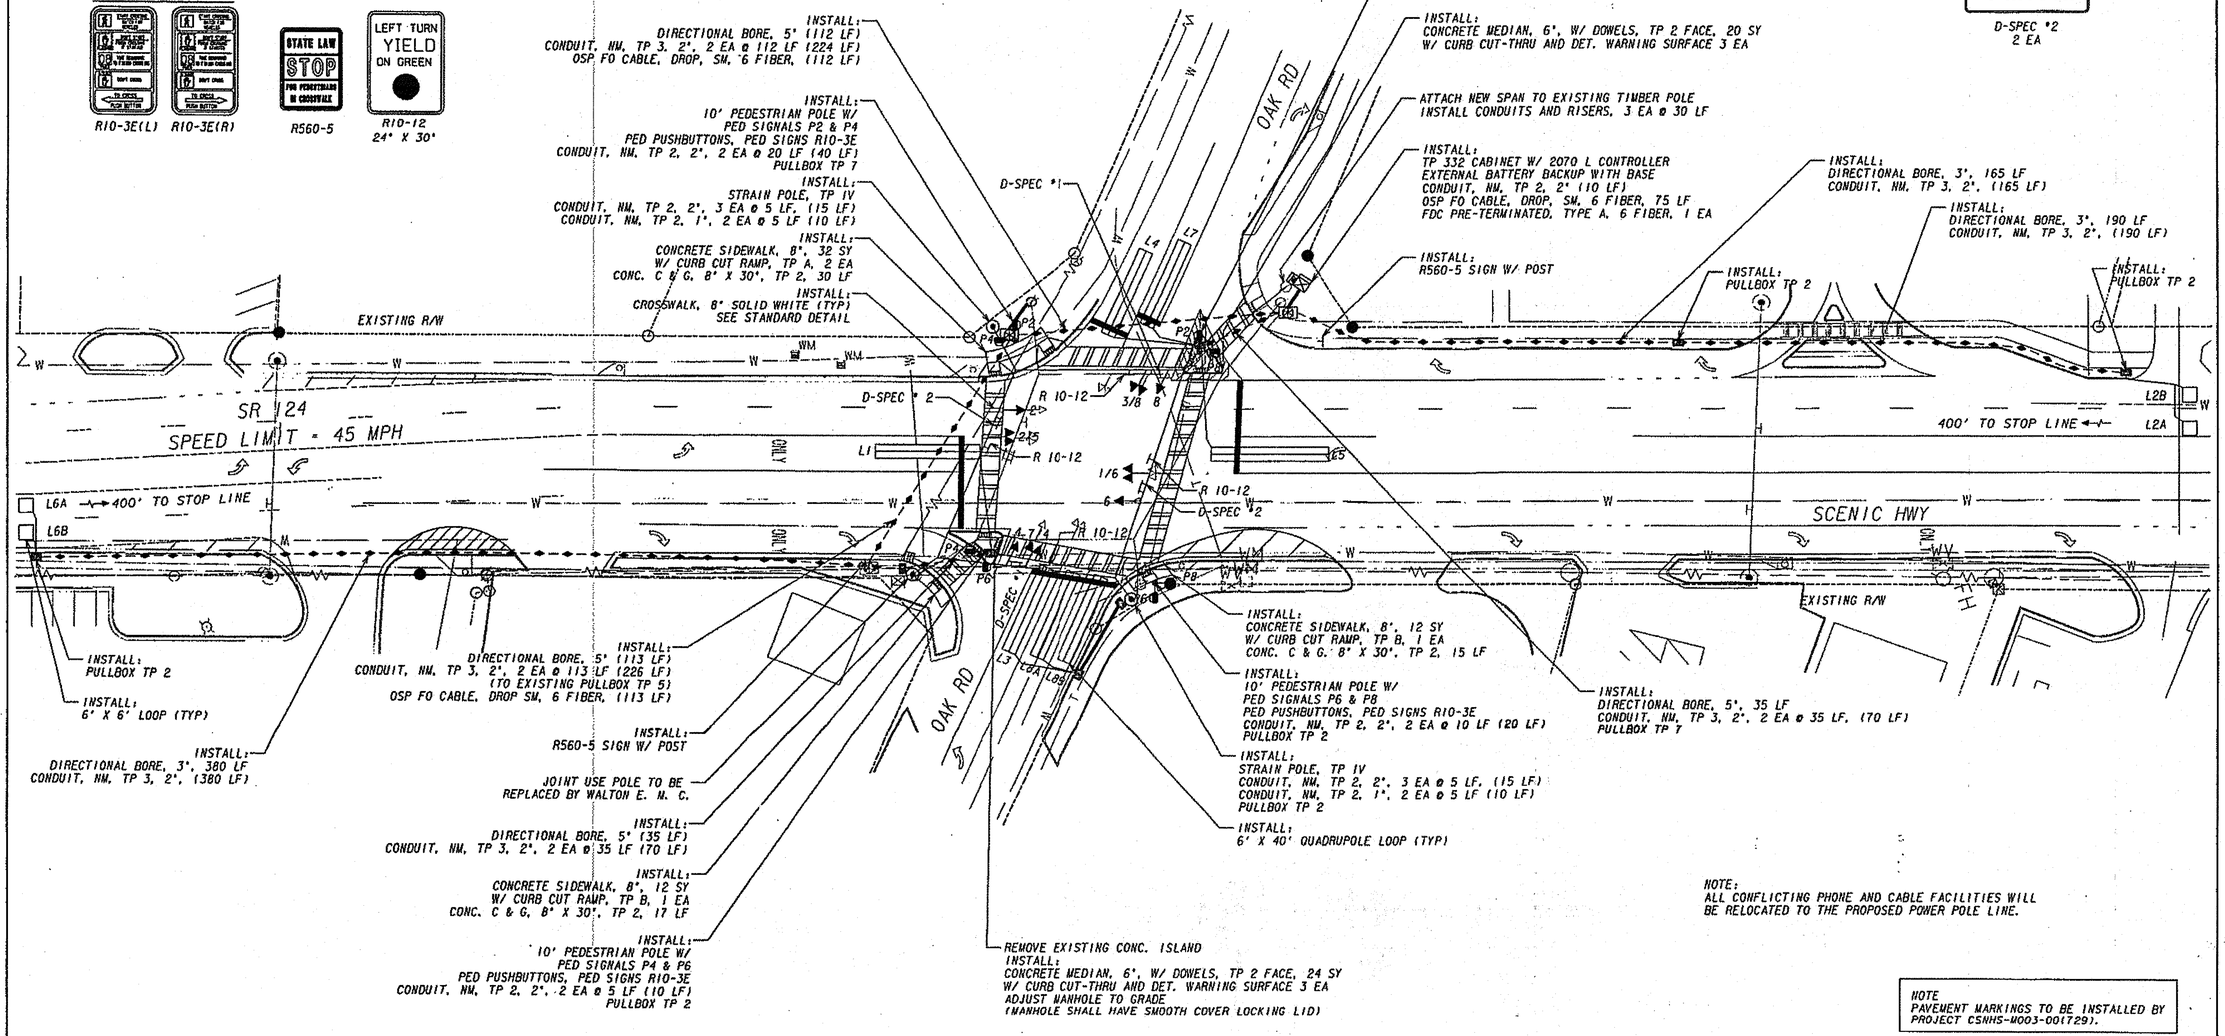


NOTE:
ALL CONFLICTING PHONE AND CABLE FACILITIES WILL BE RELOCATED TO THE PROPOSED POWER POLE LINE.

NOTE
PAVEMENT MARKINGS TO BE INSTALLED BY PROJECT CSNHS-M003-00(729).

SR 124 (SCENIC HIGHWAY)
&
OAK RD

| DESIGNED BY: CS | CHECKED BY: MS | DATE: ----- |
|---|---|---|
| | REVIEWED BY: TS | DATE: ----- |

ITERIS

SCALE IN FEET
0 30 60 120

REVISION DATES

STATE OF GEORGIA
DEPARTMENT OF TRANSPORTATION
OFFICE: TRAFFIC OPERATIONS

CONSTRUCTION/INSTALLATION PLAN

INTERSECTION NO. 01

DRAWING No. 27-3