DATETIME$$$	TIME$$$	PRF	DGN	COUNTY	PROJECT NUMBER	SHEET NO.	TOTAL SHEETS
$USER$		$$PENTABLE$$		GWINNETT	CSSTP-0008-00(578)	16	80

SIGNAL HEADS

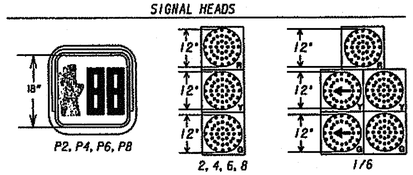

P2, P4, P6, P8 — 2, 4, 6, 8 — 1/6

PEDESTRIAN SIGNS

R10-3E(L) R10-3E(R) R560-5 R10-12 24" X 30"

PHASING DIAGRAM

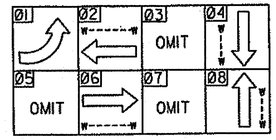

STREET NAME SIGNS

D-SPEC #1
2 EA

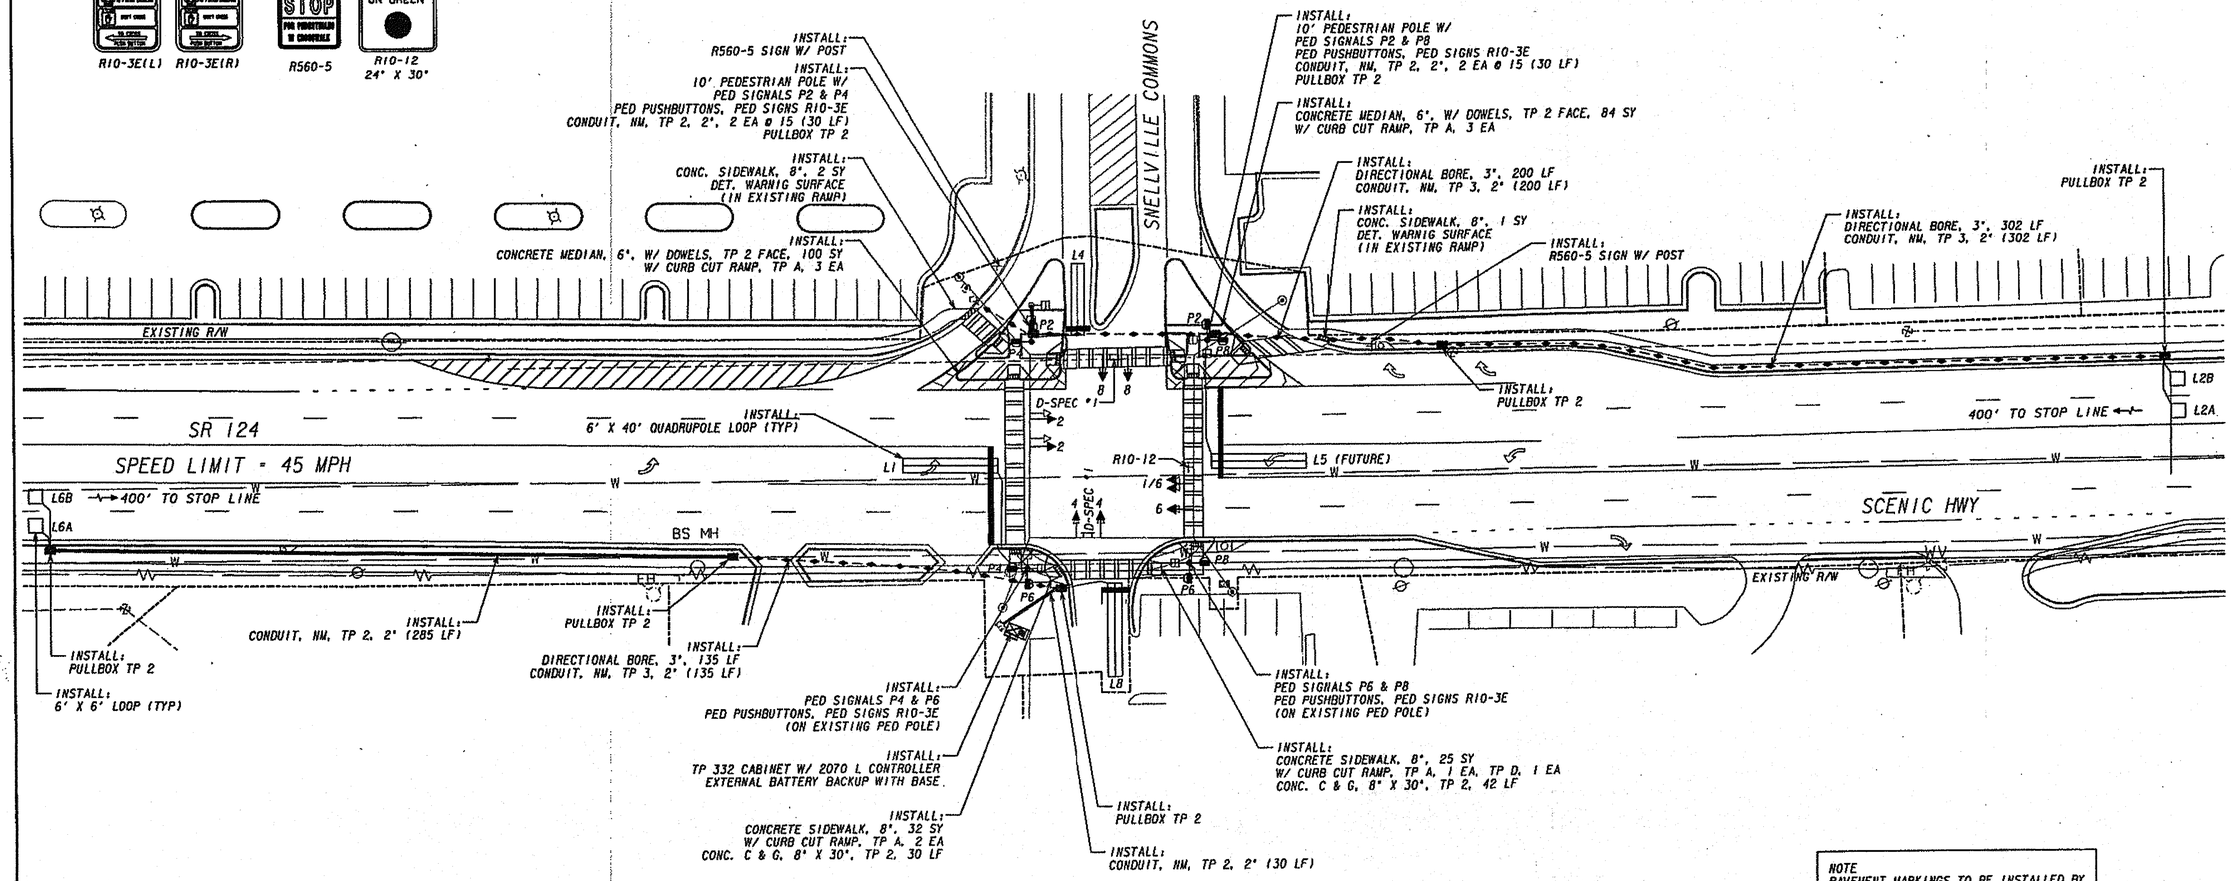

NOTE
PAVEMENT MARKINGS TO BE INSTALLED BY PROJECT CSNHS-M003-00(729).

SR 124 (SCENIC HIGHWAY)
&
SNELLVILLE COMMONS

DESIGNED BY: CS.	CHECKED BY: NS	DATE: -----
	REVIEWED BY: TS	DATE: -----

ITERIS

SCALE IN FEET
0 30 60 120

REVISION DATES

STATE OF GEORGIA
DEPARTMENT OF TRANSPORTATION
OFFICE: TRAFFIC OPERATIONS

CONSTRUCTION/INSTALLATION PLAN

INTERSECTION NO. 02

DRAWING No. 27-6