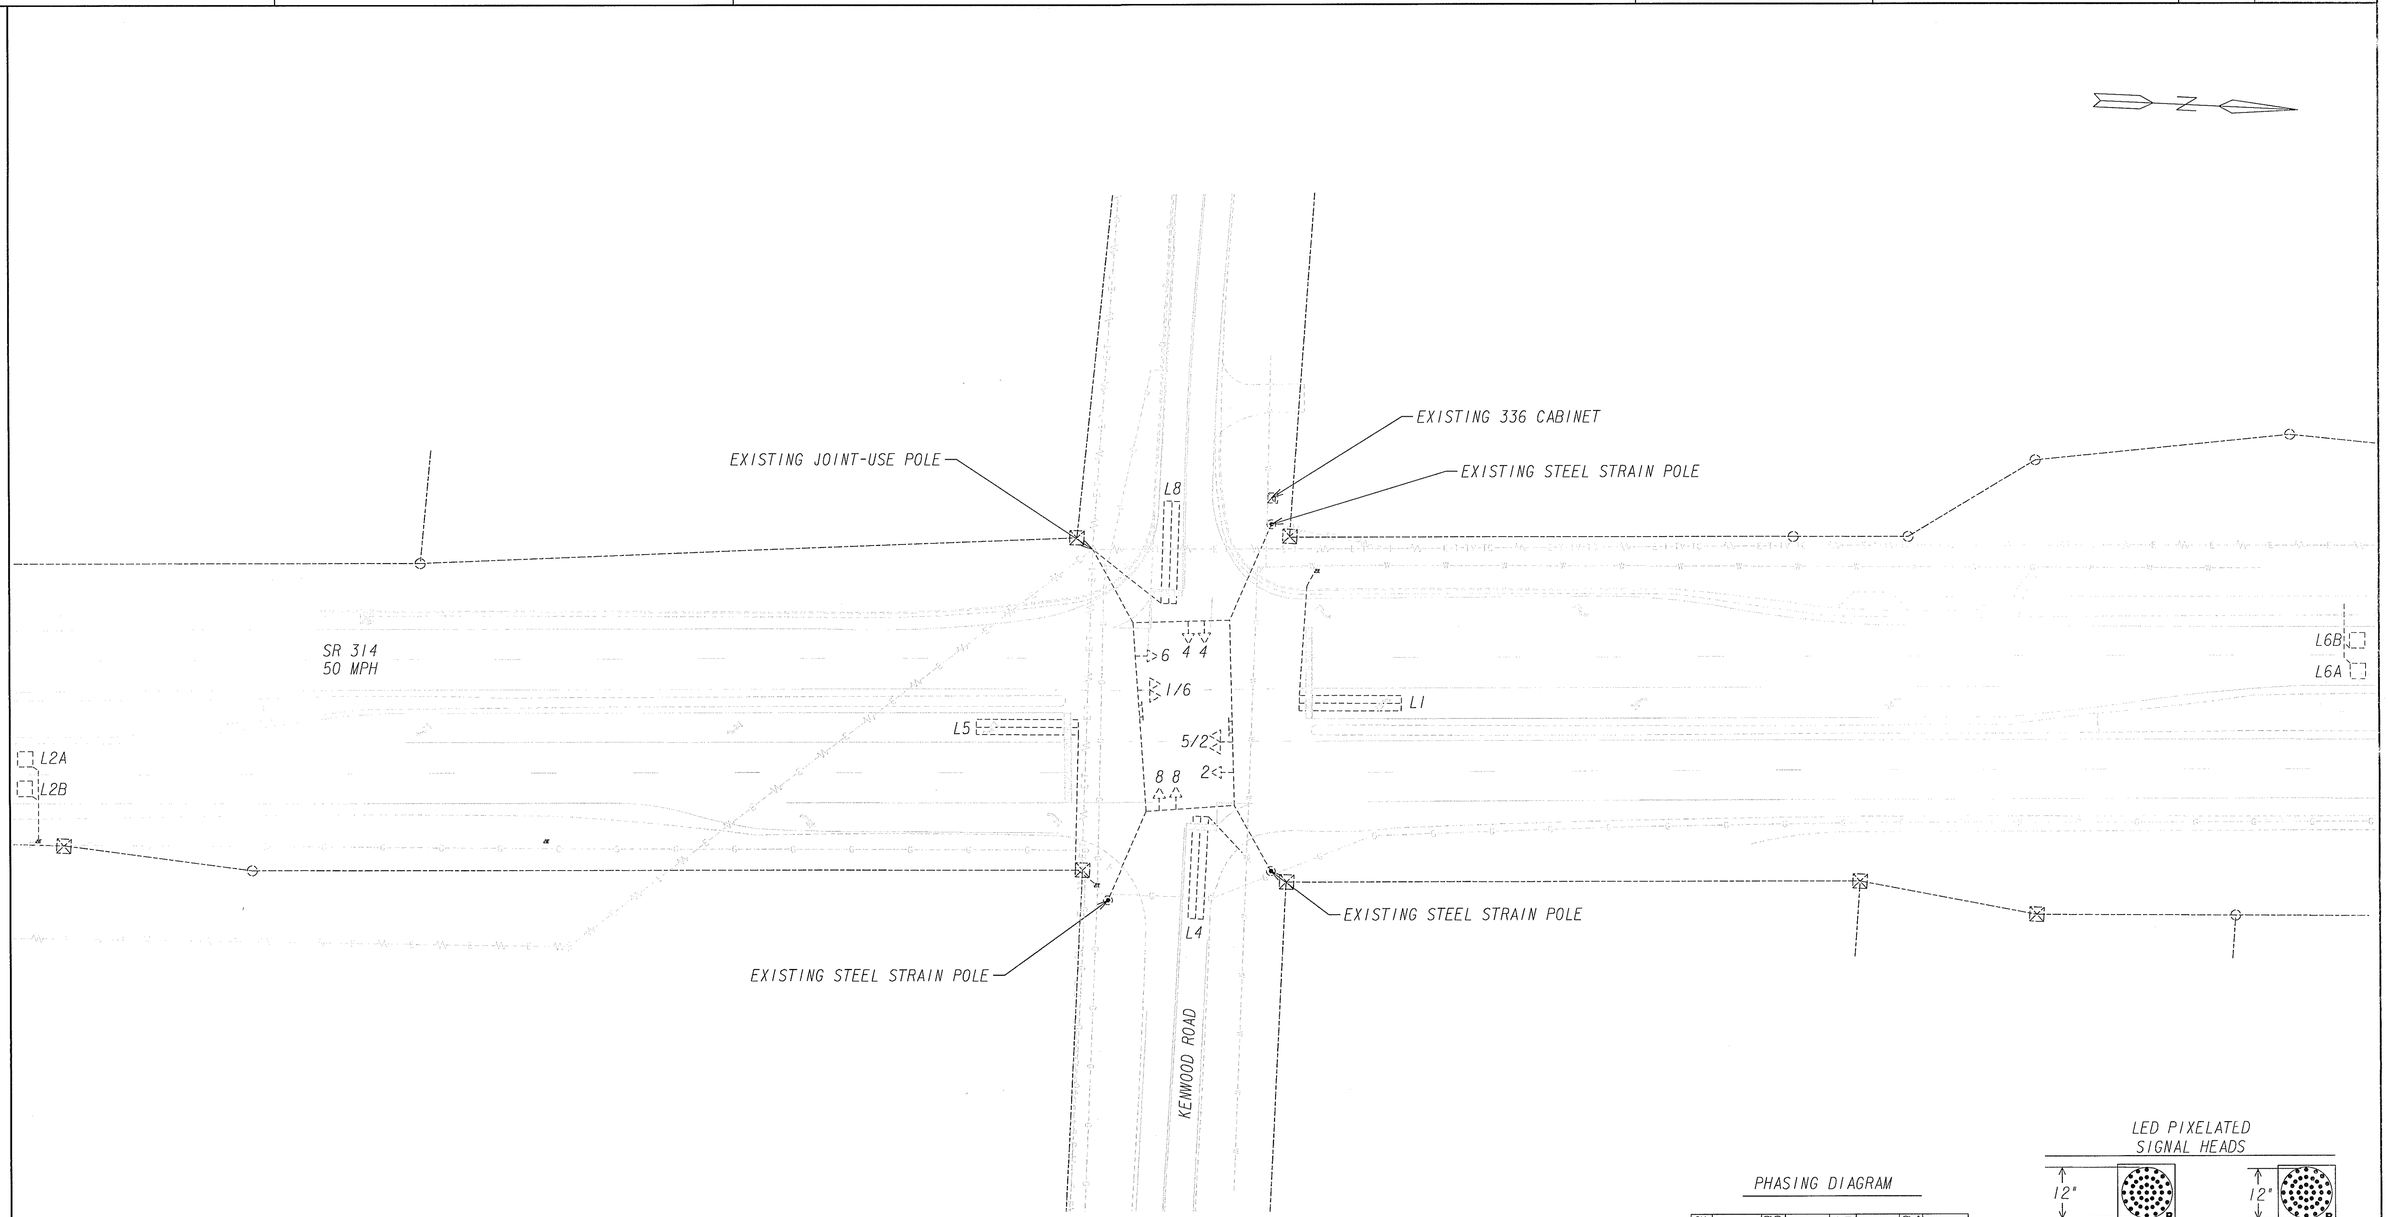

PHASING DIAGRAM

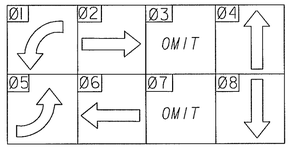

LED PIXELATED SIGNAL HEADS

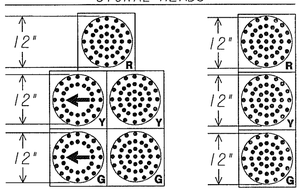

INTERSECTION #1
SR 314
@
KENWOOD ROAD

street SMARTS

SCALE IN FEET
0 30 60 120

REVISION DATES		

STATE OF GEORGIA
DEPARTMENT OF TRANSPORTATION
OFFICE: TRAFFIC OPERATIONS

SIGNAL PLANS

EXISTING CONDITIONS #1

0008585 4/9/2009

DRAWING No. 27-02

GPLN