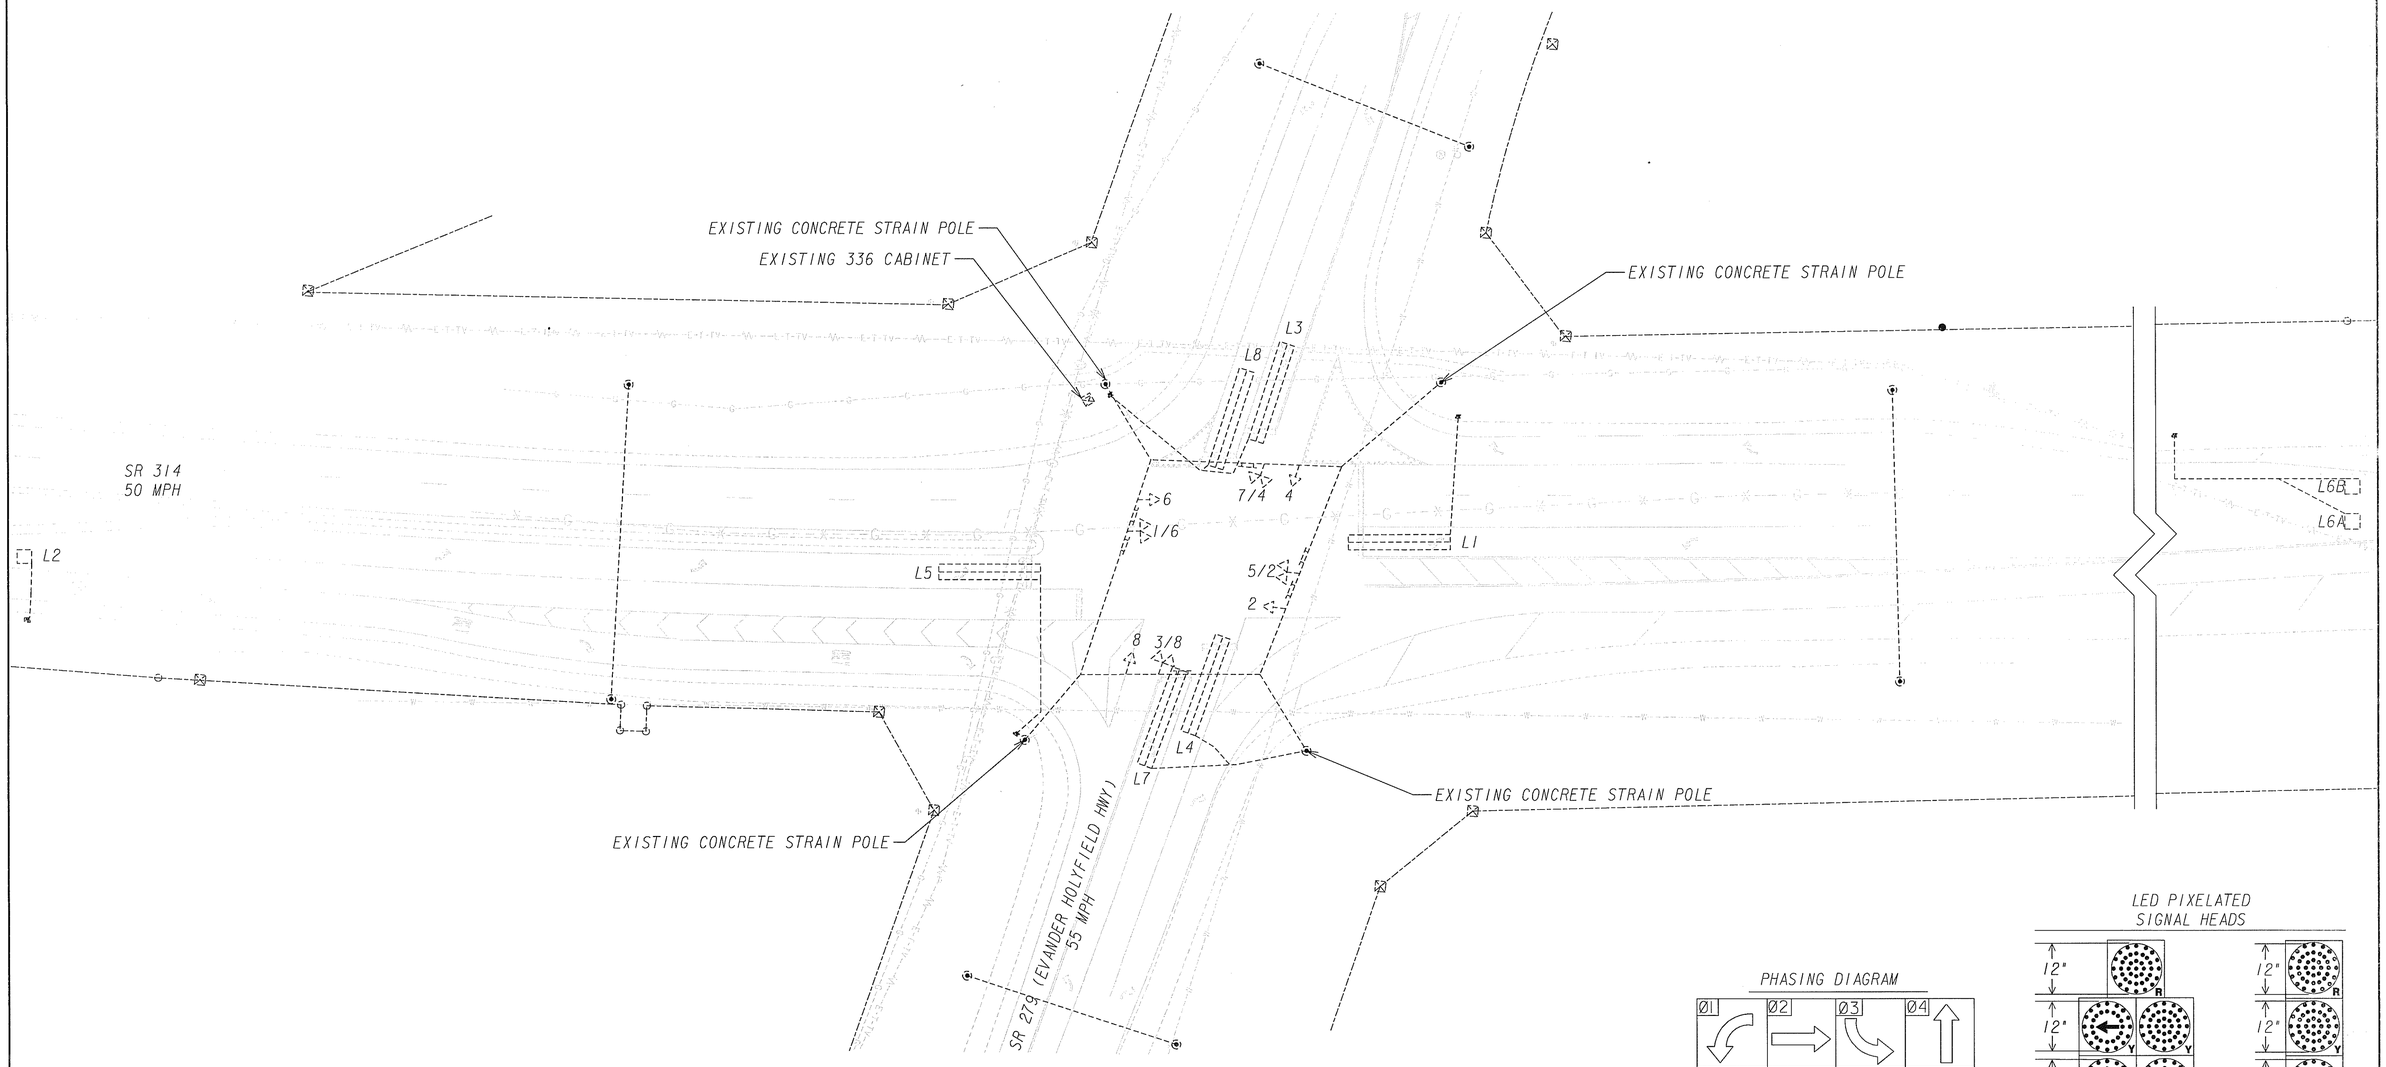

PHASING DIAGRAM

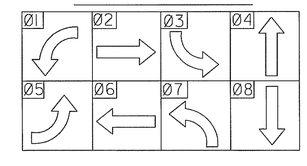

LED PIXELATED SIGNAL HEADS

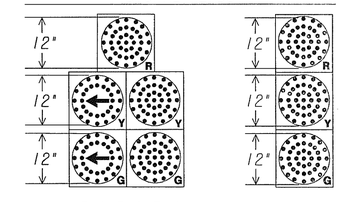

INTERSECTION #2
SR 314
@
SR 279
(EVANDER HOLYFIELD HWY)

street SMARTS

SCALE IN FEET
0 30 60 120

REVISION DATES		

STATE OF GEORGIA
DEPARTMENT OF TRANSPORTATION
OFFICE: TRAFFIC OPERATIONS

SIGNAL PLANS

EXISTING CONDITIONS #2

0008585 4/9/2009

DRAWING No. 27 OF 05

GPL#