FED. ROAD DIV. NO.	STATE	FED. AID PROJ. NO.	FISCAL YEAR	SHEET NO.	TOT SHEE
3	GA.	RF-061-1(32)	77	70	

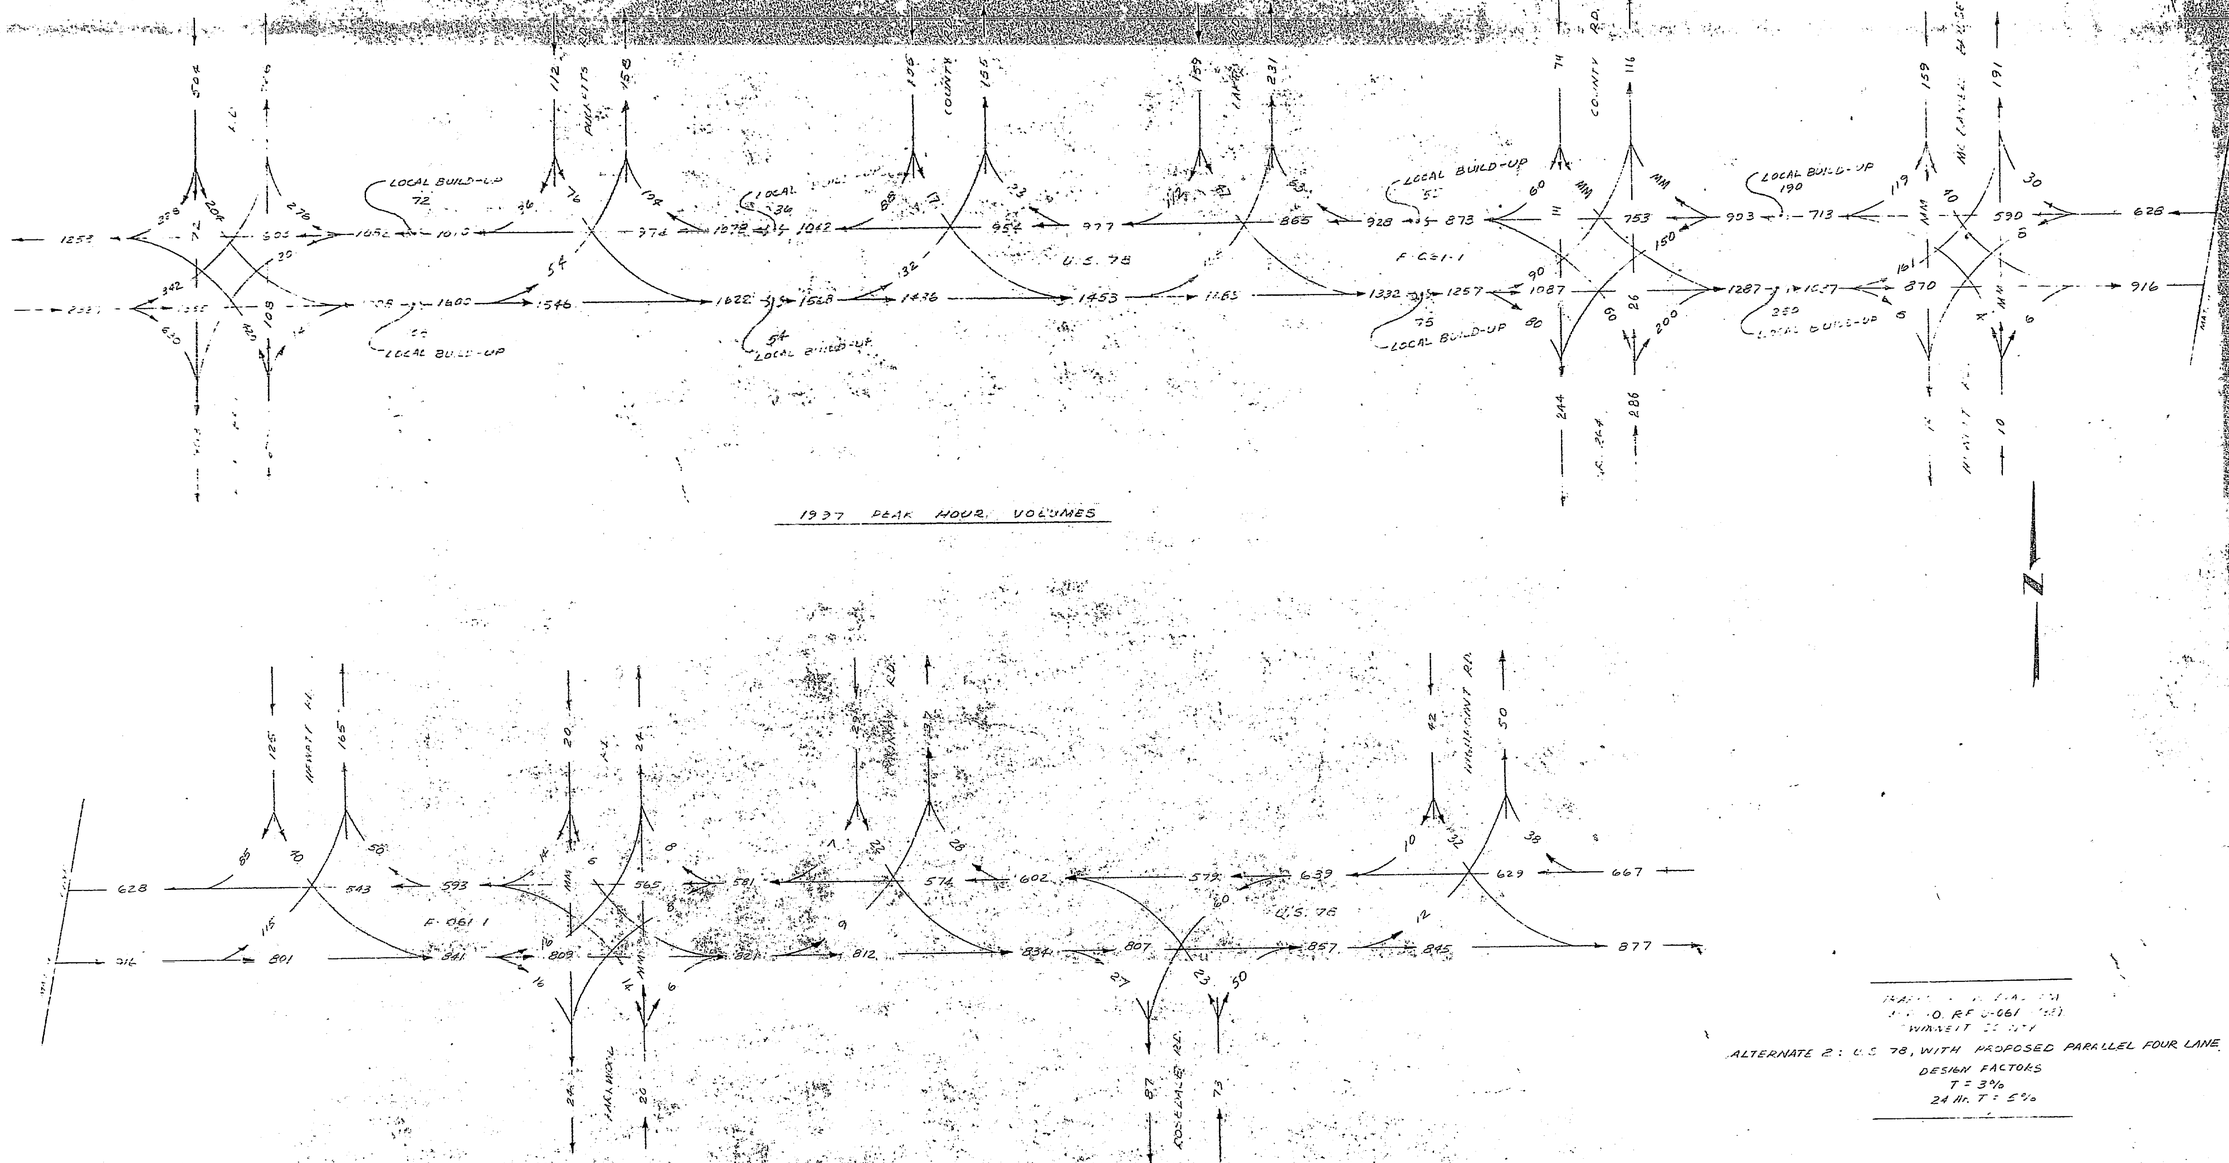

1997 PEAK HOUR VOLUMES

ALTERNATE 2: U.S. 78, WITH PROPOSED PARALLEL FOUR LANE
DESIGN FACTORS
T = 3%
24 Hr. T = 5%