STATE	PROJECT NUMBER	SHEET NO.	TOTAL SHEETS
GA	APD00-0056-01(063)	63	406

KC20087

PI Sta. = 239+64.85
PI North = 1585899.81
PI East = 2337154.53
Delta = 40°52'23.4" (LT)
D = 3°57'05.2"
T = 540.30
L = 1012.59
E = 91.26
R = 1450.00
e = 3.4%

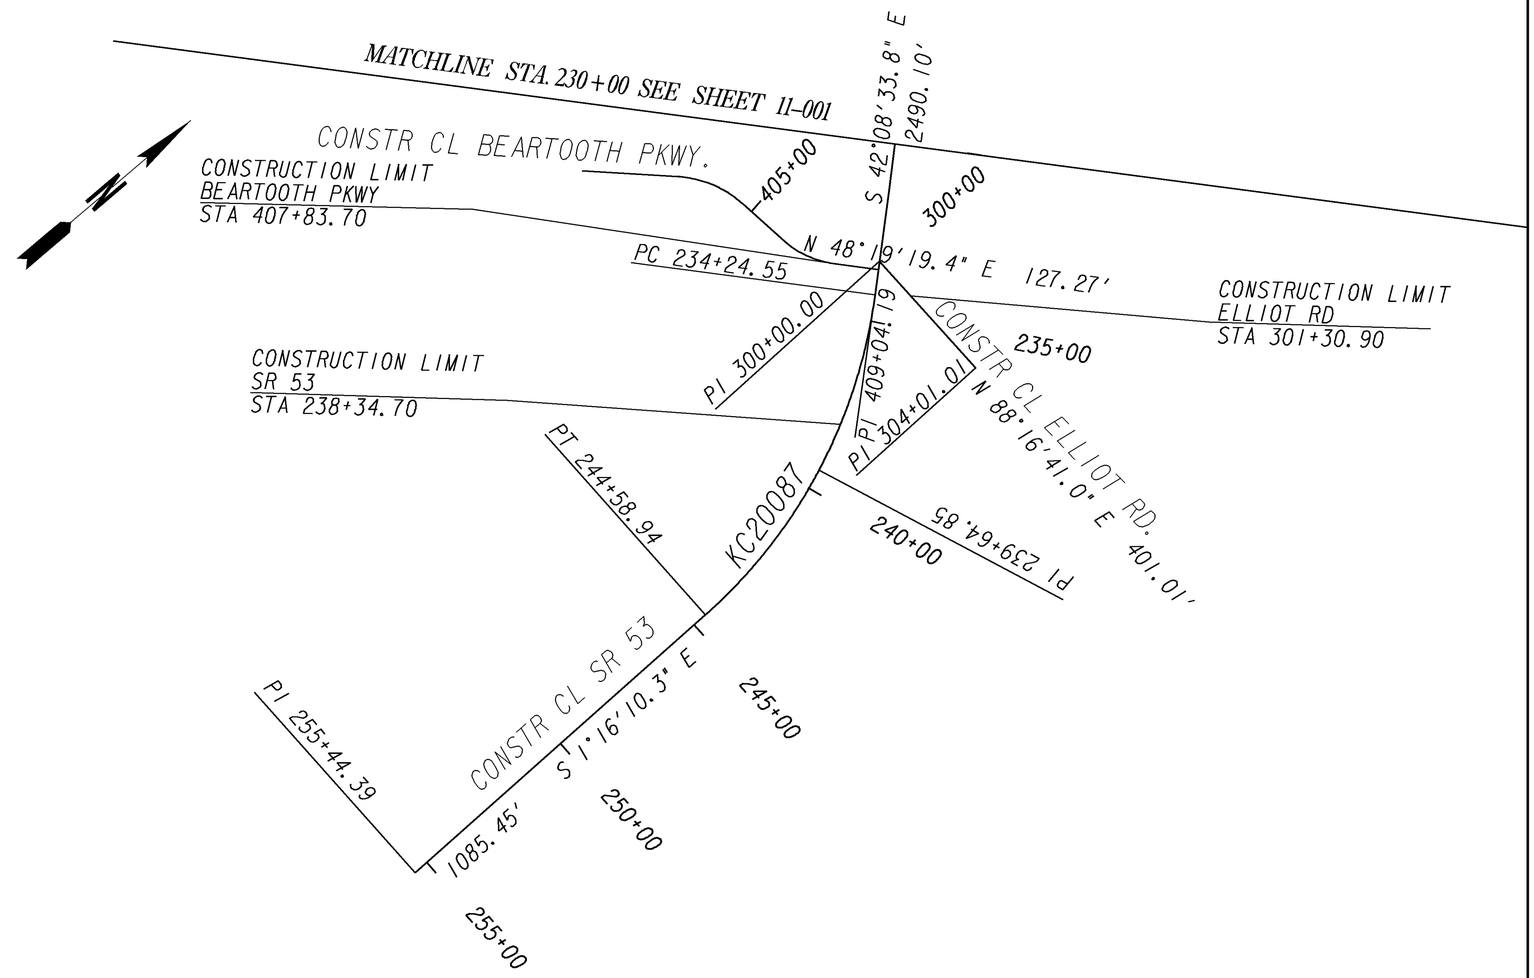

GEORGIA
DEPARTMENT OF TRANSPORTATION

SCALE IN FEET
0 200 400 800

REVISION DATES

STATE OF GEORGIA
DEPARTMENT OF TRANSPORTATION
OFFICE: ROADWAY DESIGN

CONSTRUCTION LAYOUT

SR 400 @ SR 53

DRAWING No. 11-003

1/5/2009 GPLN