VOID

9/11/2014 Thu Sep 11 10:25:28 2014	\\gdot-dsni\gocfg\resources\Gdot-2012.tbl	m:\132790-SR 400 INTERCHANGE at SR 53 Dawson County\2.03 DGNs\132790XR01.dgn	STATE	PROJECT NUMBER	SHEET NO.	TOTAL SHEETS
ytruong			GA	APD00-0056-01(063)	74	406

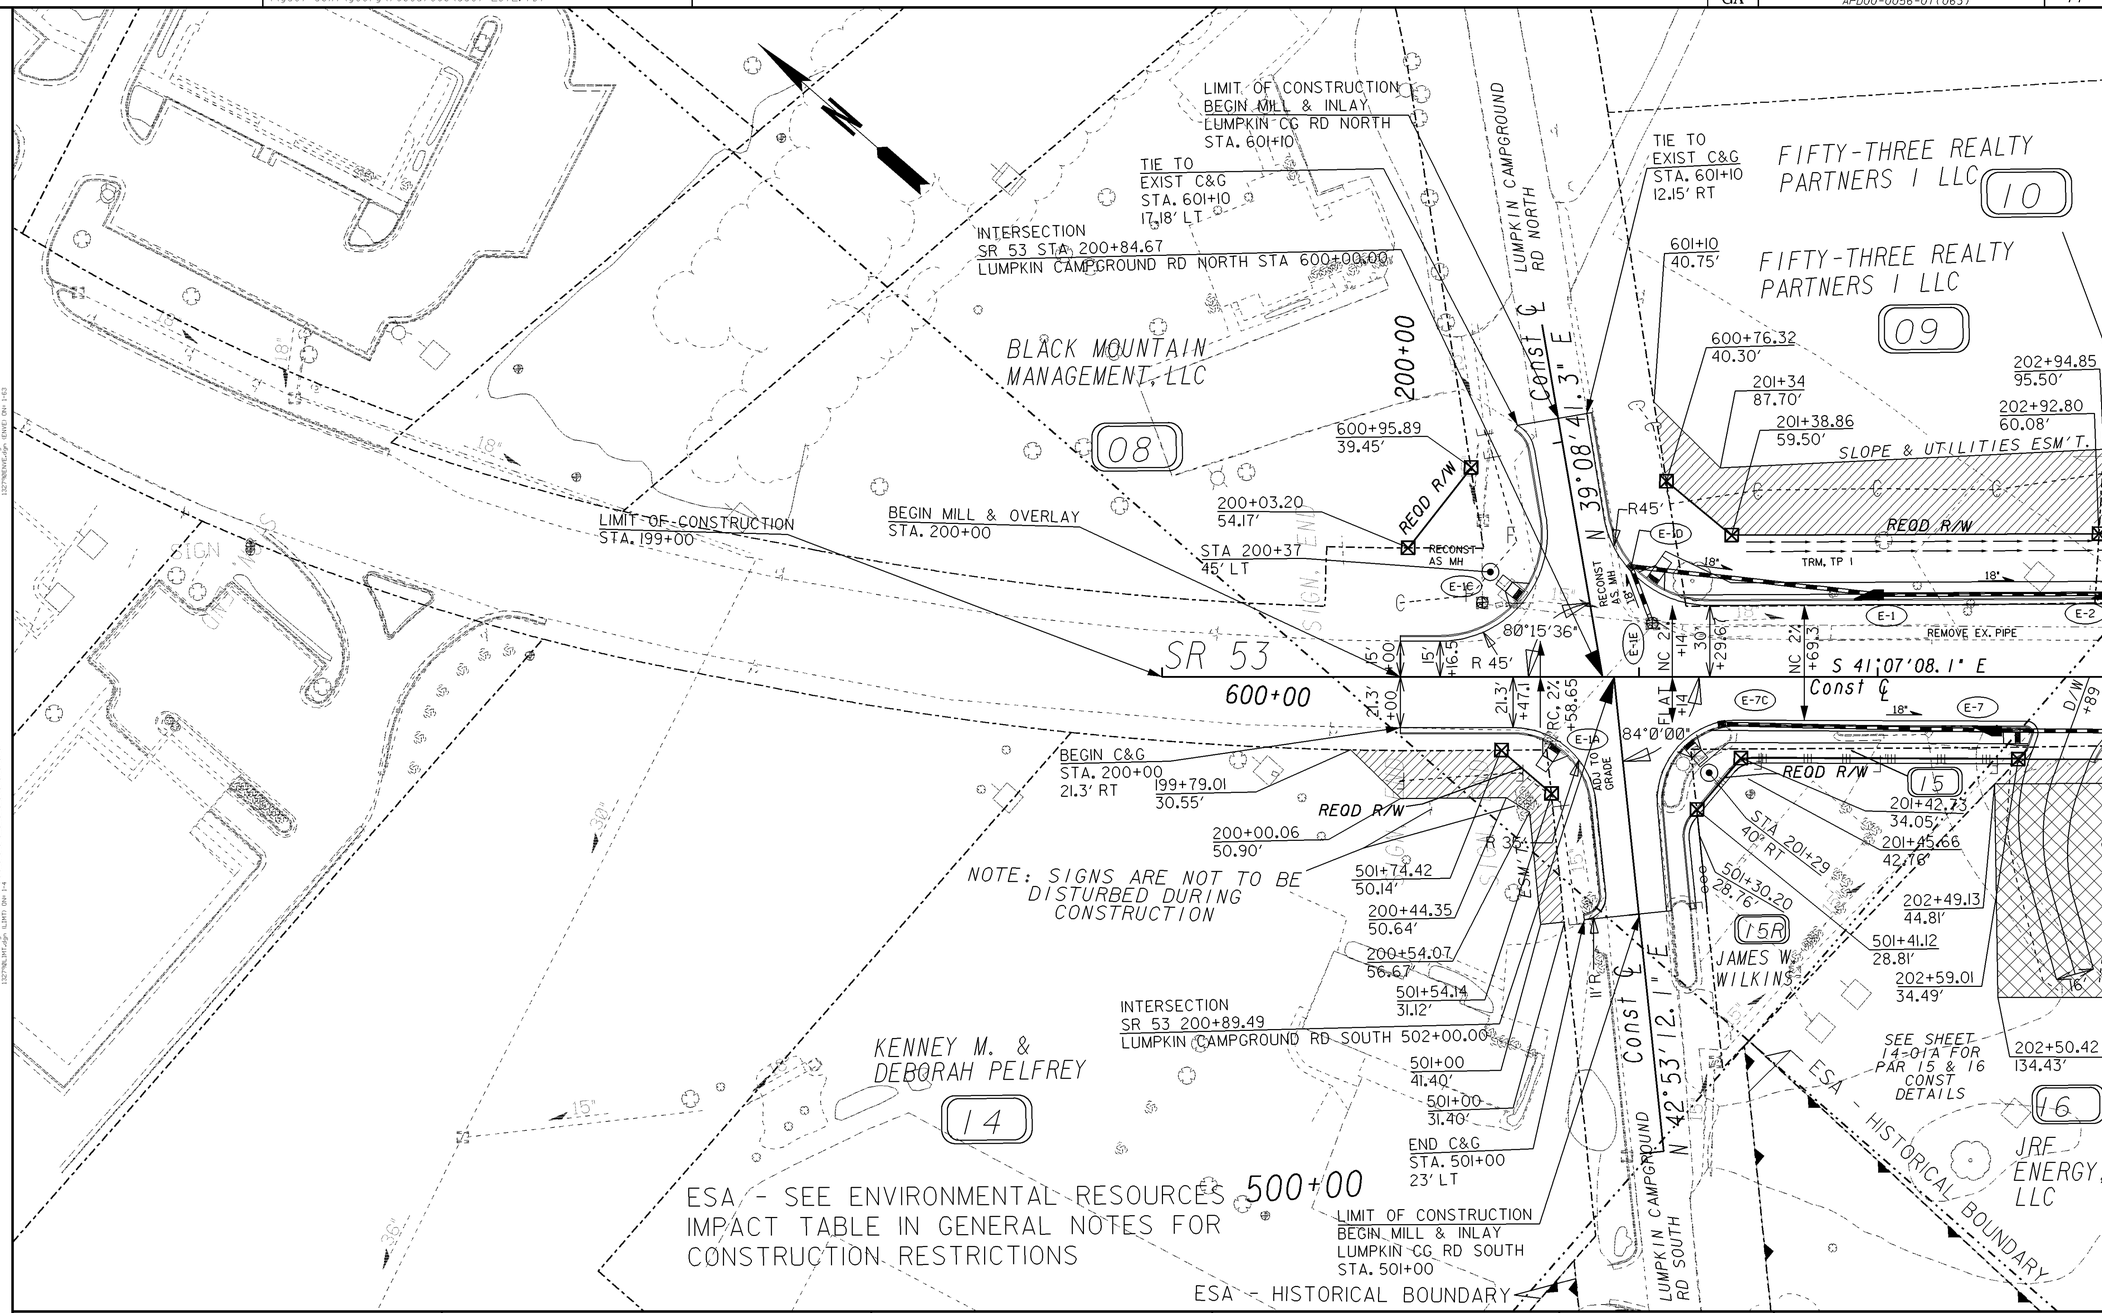

PROPERTY AND EXISTING R/W LINE	
REQUIRED R/W LINE	
CONSTRUCTION LIMITS	
EASEMENT FOR CONSTR & MAINTENANCE OF SLOPES	
EASEMENT FOR CONSTR OF SLOPES	
EASEMENT FOR CONSTR OF DRIVES	

BEGIN LIMIT OF ACCESS	BLA
END LIMIT OF ACCESS	ELA
LIMIT OF ACCESS	
REQ'D R/W & LIMIT OF ACCESS	

GEORGIA
DEPARTMENT OF TRANSPORTATION

SCALE IN FEET
0 30 60 120

REVISION DATES

STATE OF GEORGIA
DEPARTMENT OF TRANSPORTATION
OFFICE: ROADWAY DESIGN

CROSSROAD PLAN

SR 53
STA 200+00 - STA 203+00

DRAWING NO. 14-001

1/5/2009 GPLN