9/11/2014 Thu Sep 11 10:25:05 2014 ytruong	\\gdot-dsnl\gocfg\resources\Gdot-2012.tbl	m:\132790-SR 400 INTERCHANGE at SR 53 Dawson County\2.03 DGNs\132790XR03A.dgn	STATE	PROJECT NUMBER	SHEET NO.	TOTAL SHEETS
			GA	APD00-0056-01(063)	78	406

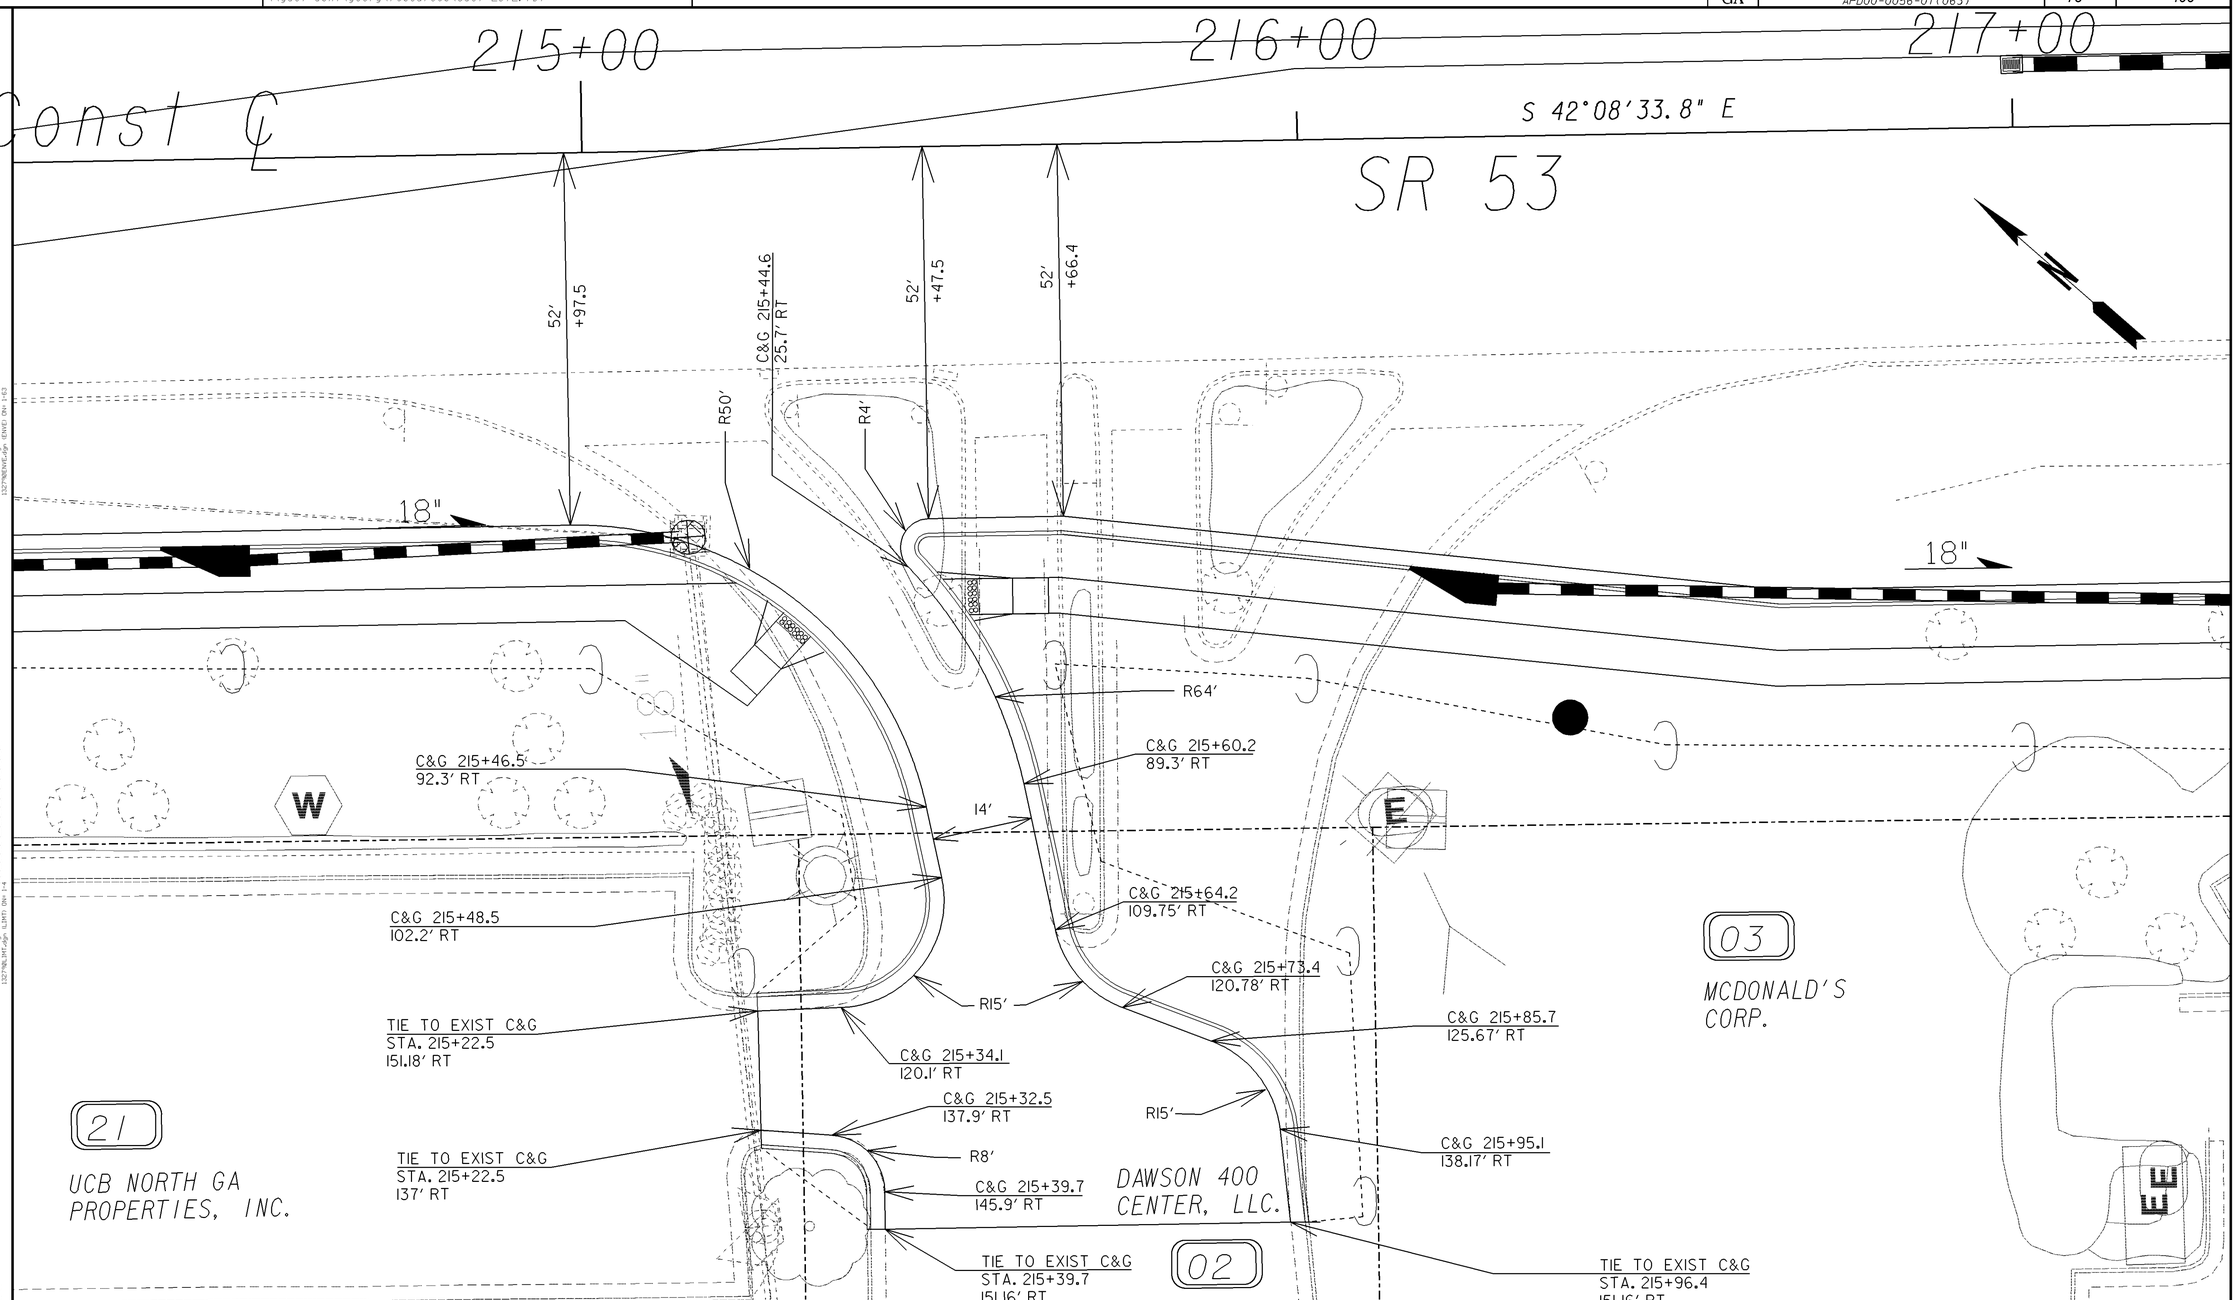

PROPERTY AND EXISTING R/W LINE
REQUIRED R/W LINE
CONSTRUCTION LIMITS
EASEMENT FOR CONSTR & MAINTENANCE OF SLOPES
EASEMENT FOR CONSTR OF SLOPES
EASEMENT FOR CONSTR OF DRIVES

BEGIN LIMIT OF ACCESS.....BLA
END LIMIT OF ACCESS.....ELA
LIMIT OF ACCESS
REQ'D R/W & LIMIT OF ACCESS

GEORGIA
DEPARTMENT OF TRANSPORTATION

SCALE IN FEET
0 10 20 40

REVISION DATES

STATE OF GEORGIA
DEPARTMENT OF TRANSPORTATION
OFFICE: ROADWAY DESIGN

CROSSROAD PLAN

PAR 02 D/W CONST DETAILS

DRAWING No. 14-03A

1/5/2009 GPLN