VOID

9/11/2014	Thu Sep 11 10:24:59 2014	\\gdot-dsn1\gocfg\resources\Gdot-2012.tbl	M:\132790-SR 400 INTERCHANGE at SR 53 Dawson County\2.03 DGNs\132790XR04.dgn
ytruong			

STATE	PROJECT NUMBER	SHEET NO.	TOTAL SHEETS
GA	APD00-0056-01(063)	79	406

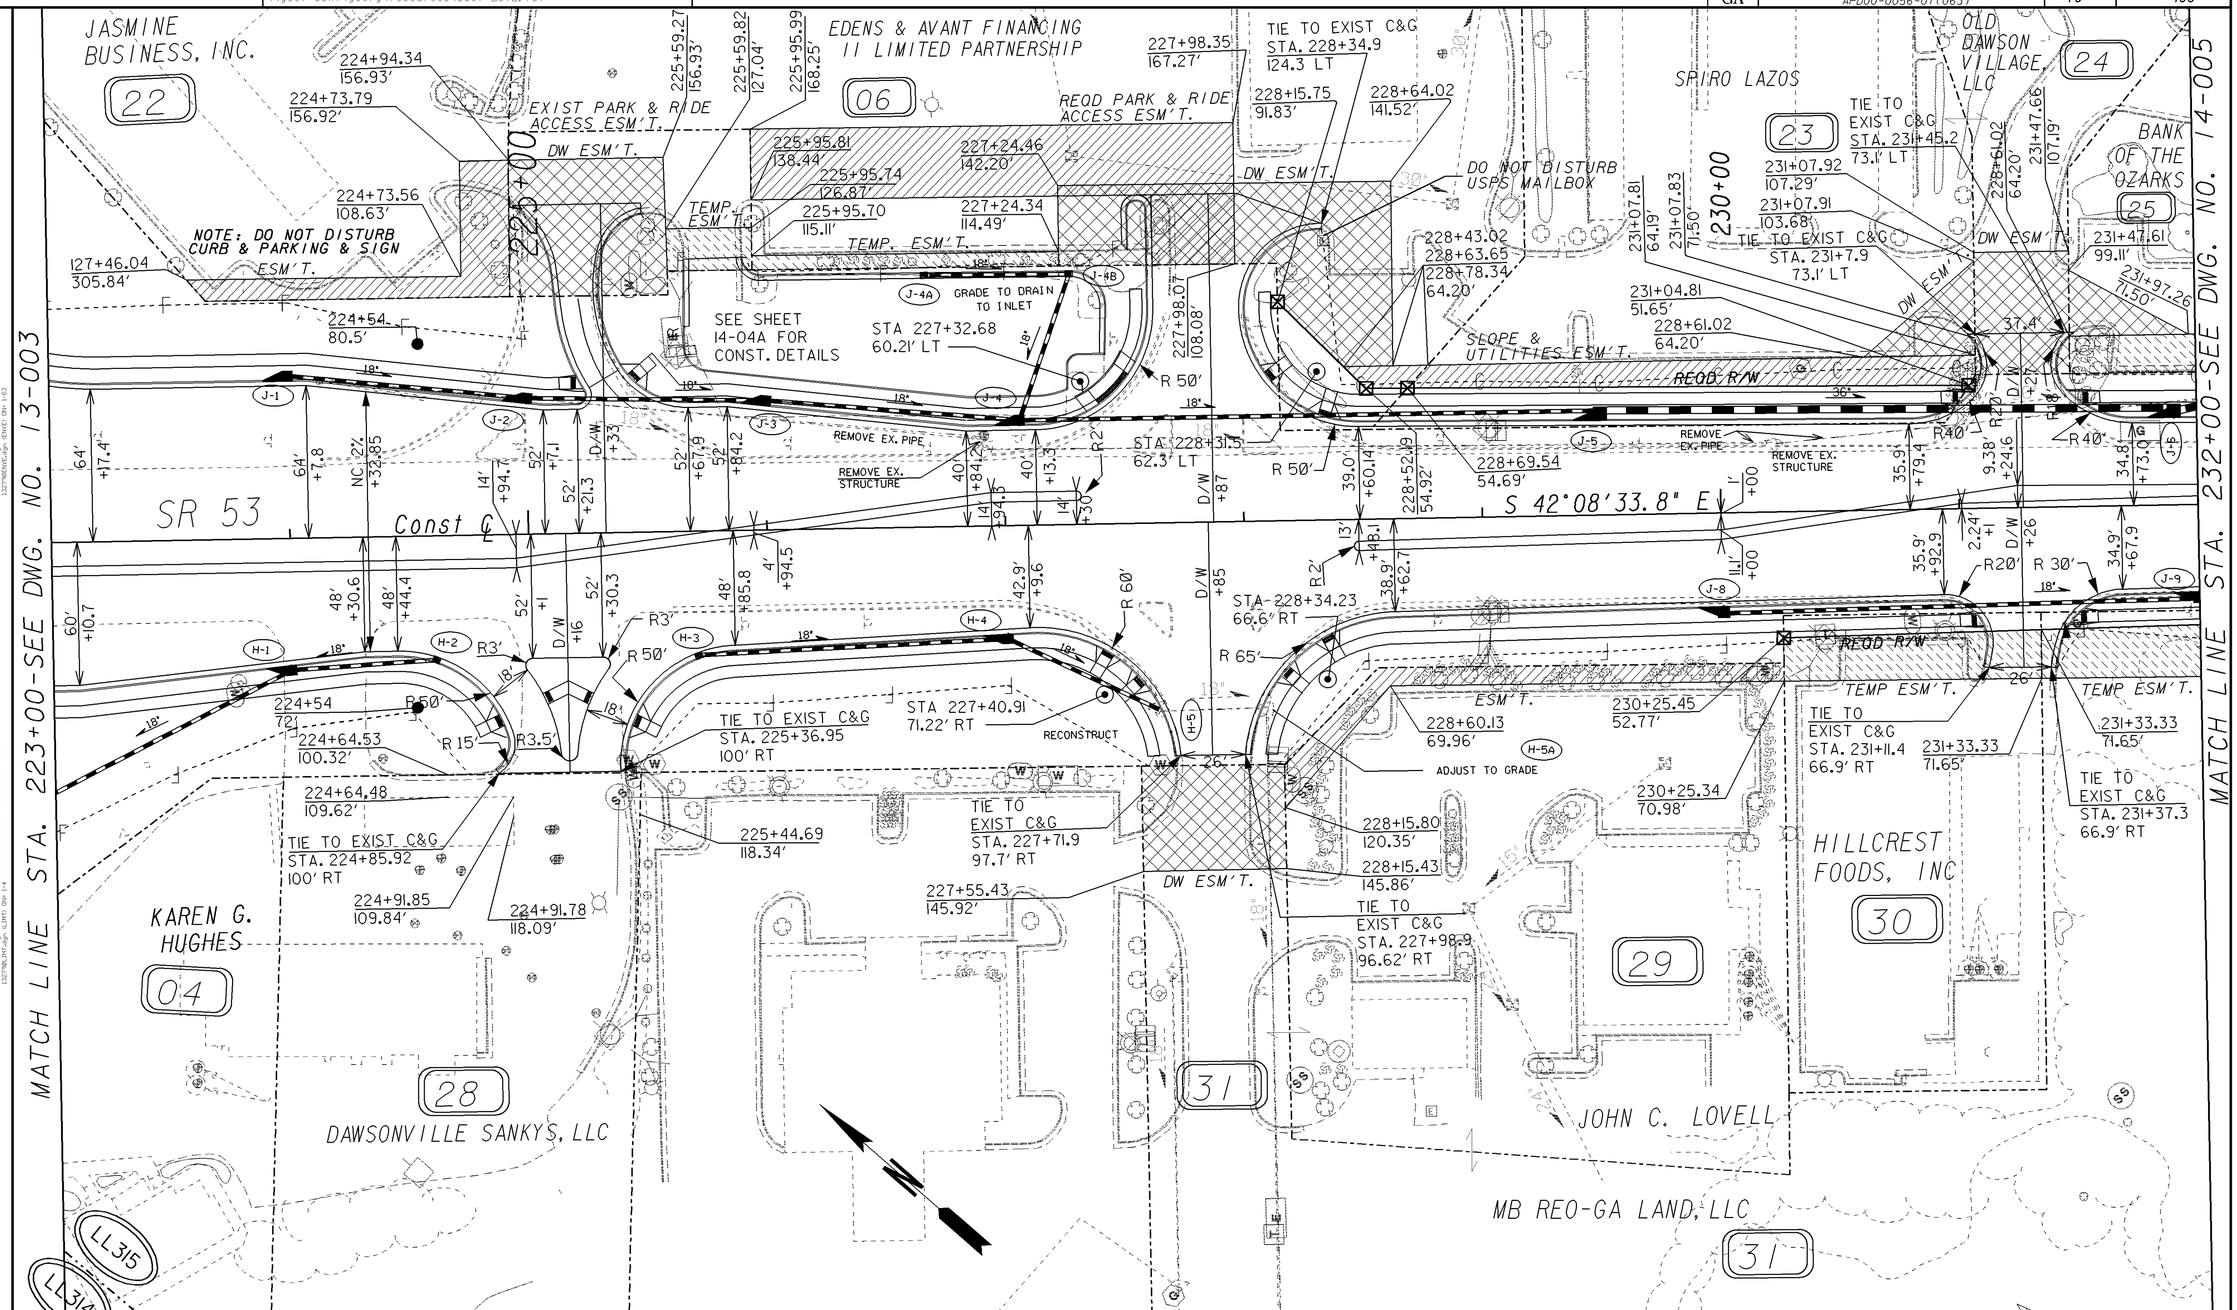

PROPERTY AND EXISTING R/W LINE	BEGIN LIMIT OF ACCESS.....BLA
REQUIRED R/W LINE	END LIMIT OF ACCESS.....ELA
CONSTRUCTION LIMITS	LIMIT OF ACCESS
EASEMENT FOR CONSTR & MAINTENANCE OF SLOPES	REQ'D R/W & LIMIT OF ACCESS
EASEMENT FOR CONSTR OF SLOPES	
EASEMENT FOR CONSTR OF DRIVES	

GEORGIA
DEPARTMENT OF TRANSPORTATION

SCALE IN FEET
0 30 60 120

REVISION DATES

STATE OF GEORGIA
DEPARTMENT OF TRANSPORTATION
OFFICE: ROADWAY DESIGN

CROSSROAD PLAN

SR 53
STA 223+00 - STA 232+00

DRAWING No. 14-004

1/5/2009 GPLV