2/17/2014 Mon Feb 17 08:45:00 2014 \\gdot-dsni\gocfg\resources\Gdot-2012.tbl m:\132790-SR 400 INTERCHANGE at SR 53 Dawson County\2.03 DGNs\PR_KC2_NEW.DGN

ytruong

STATE	PROJECT NUMBER	SHEET NO.	TOTAL SHEETS
GA	APD00-0056-01(063)	87	406

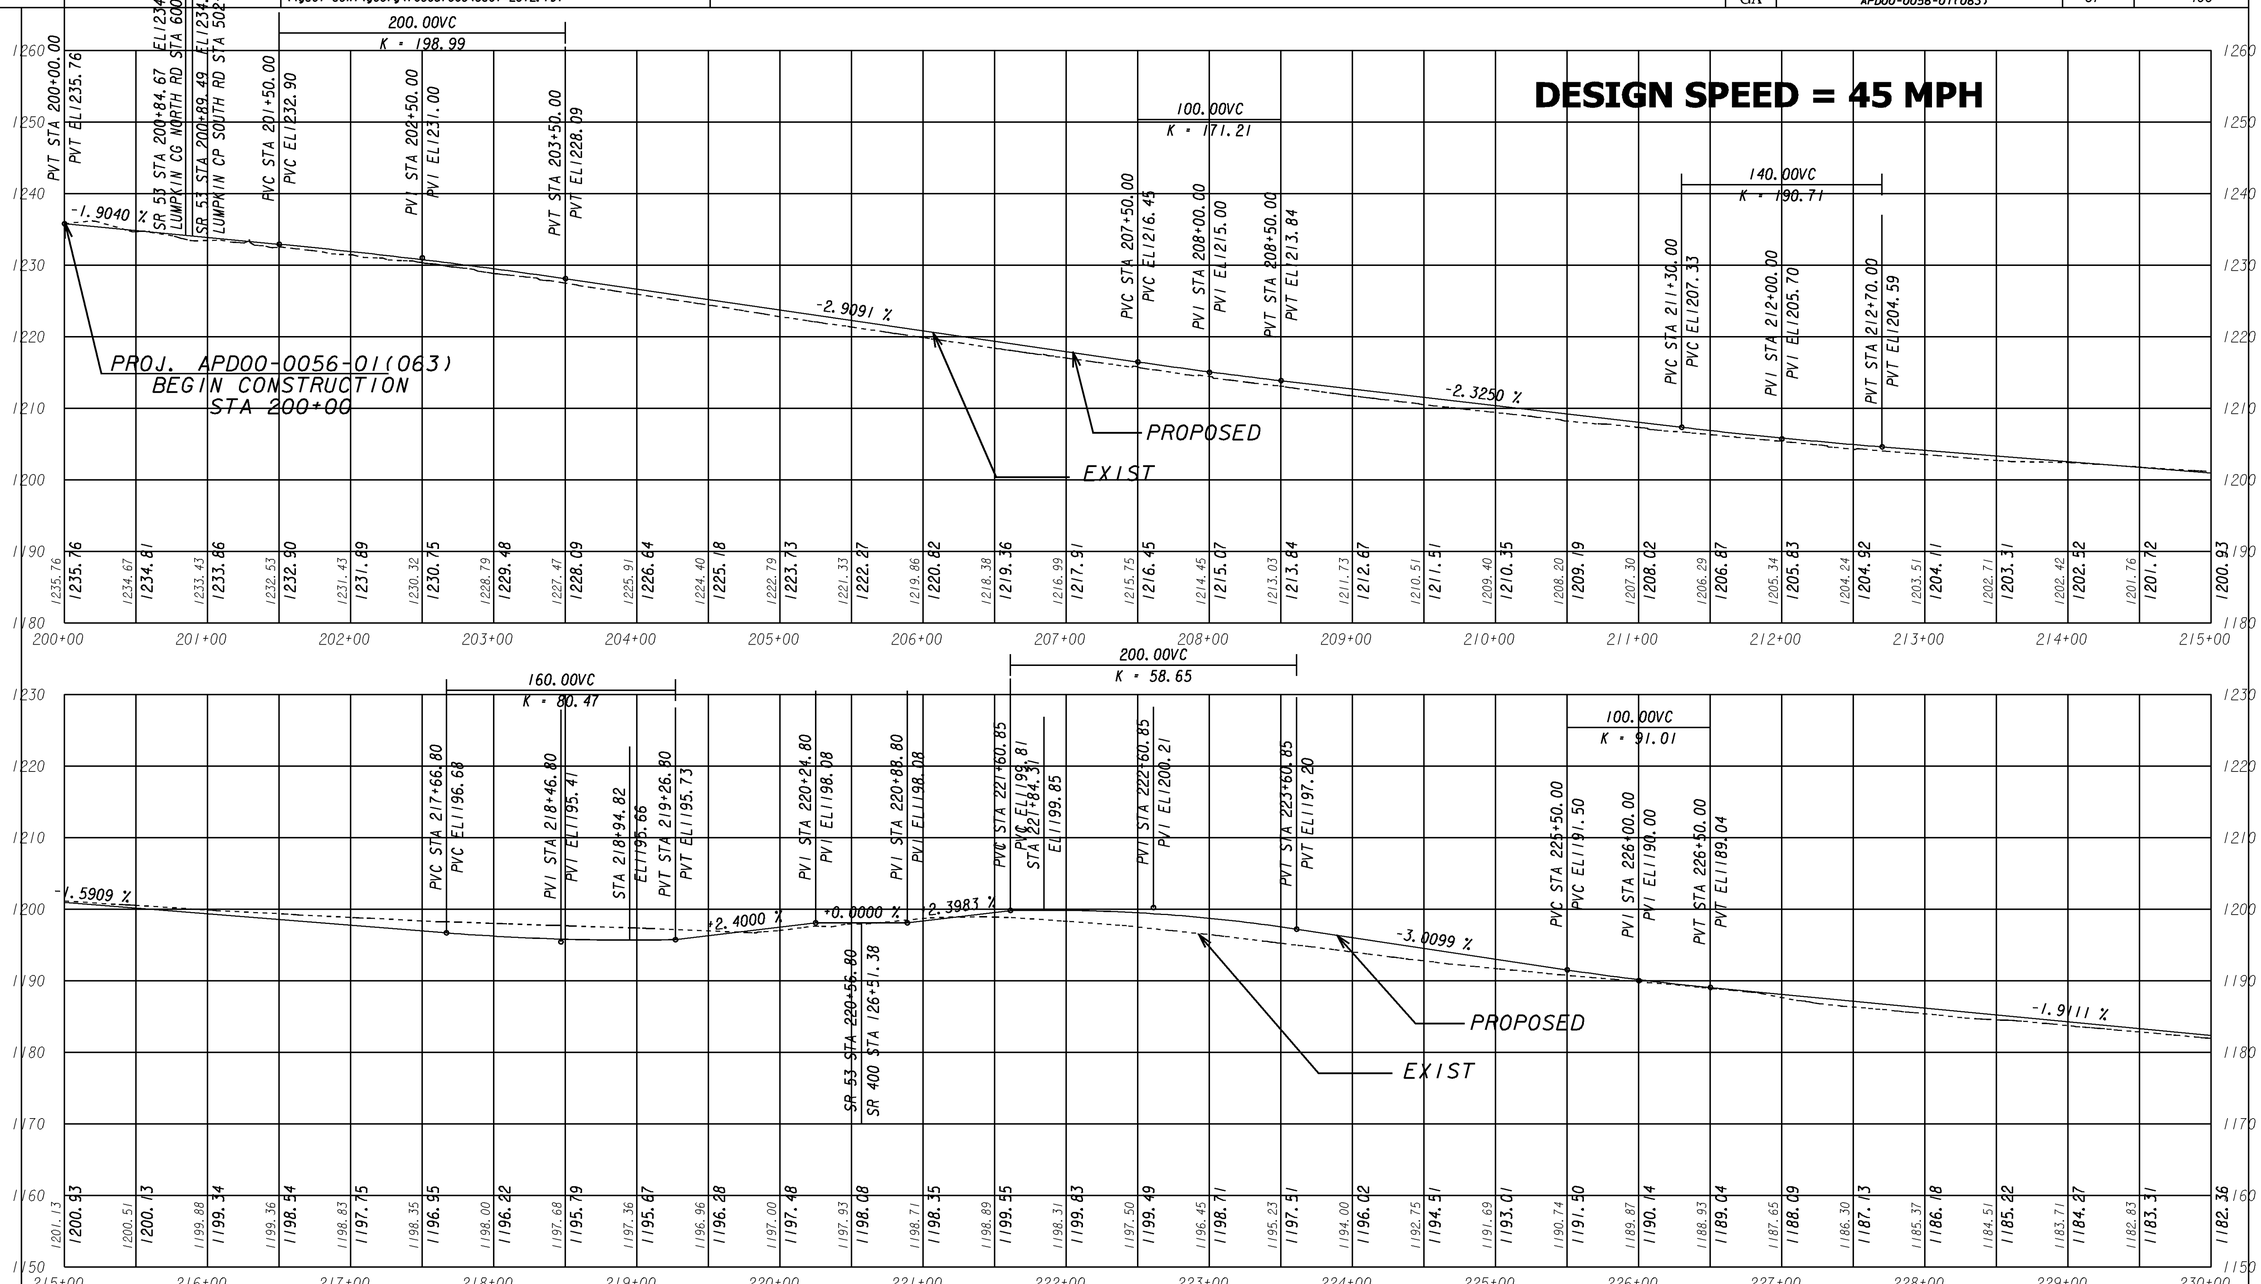

3/1/2007 GR2EDG

GEORGIA
DEPARTMENT OF TRANSPORTATION

SCALE
1" = 10' VERTICAL
1" = 50' HORIZONTAL

REVISION DATES

STATE OF GEORGIA
DEPARTMENT OF TRANSPORTATION
OFFICE: ROADWAY DESIGN
CROSSROAD PROFILE
SR 53

DRAWING No. 16-001