2/17/2014 Mon Feb 17 09:44:58 2014 ytruong	\\gdot-dsni\gocfg\resources\Gdot-2012.tbl	m:\132790-SR 400 INTERCHANGE at SR 53 Dawson County\2.03 DGNs\PR_KC2_NEW.DGN	STATE	PROJECT NUMBER	SHEET NO.	TOTAL SHEETS
			GA	APD00-0056-01(063)	88	406

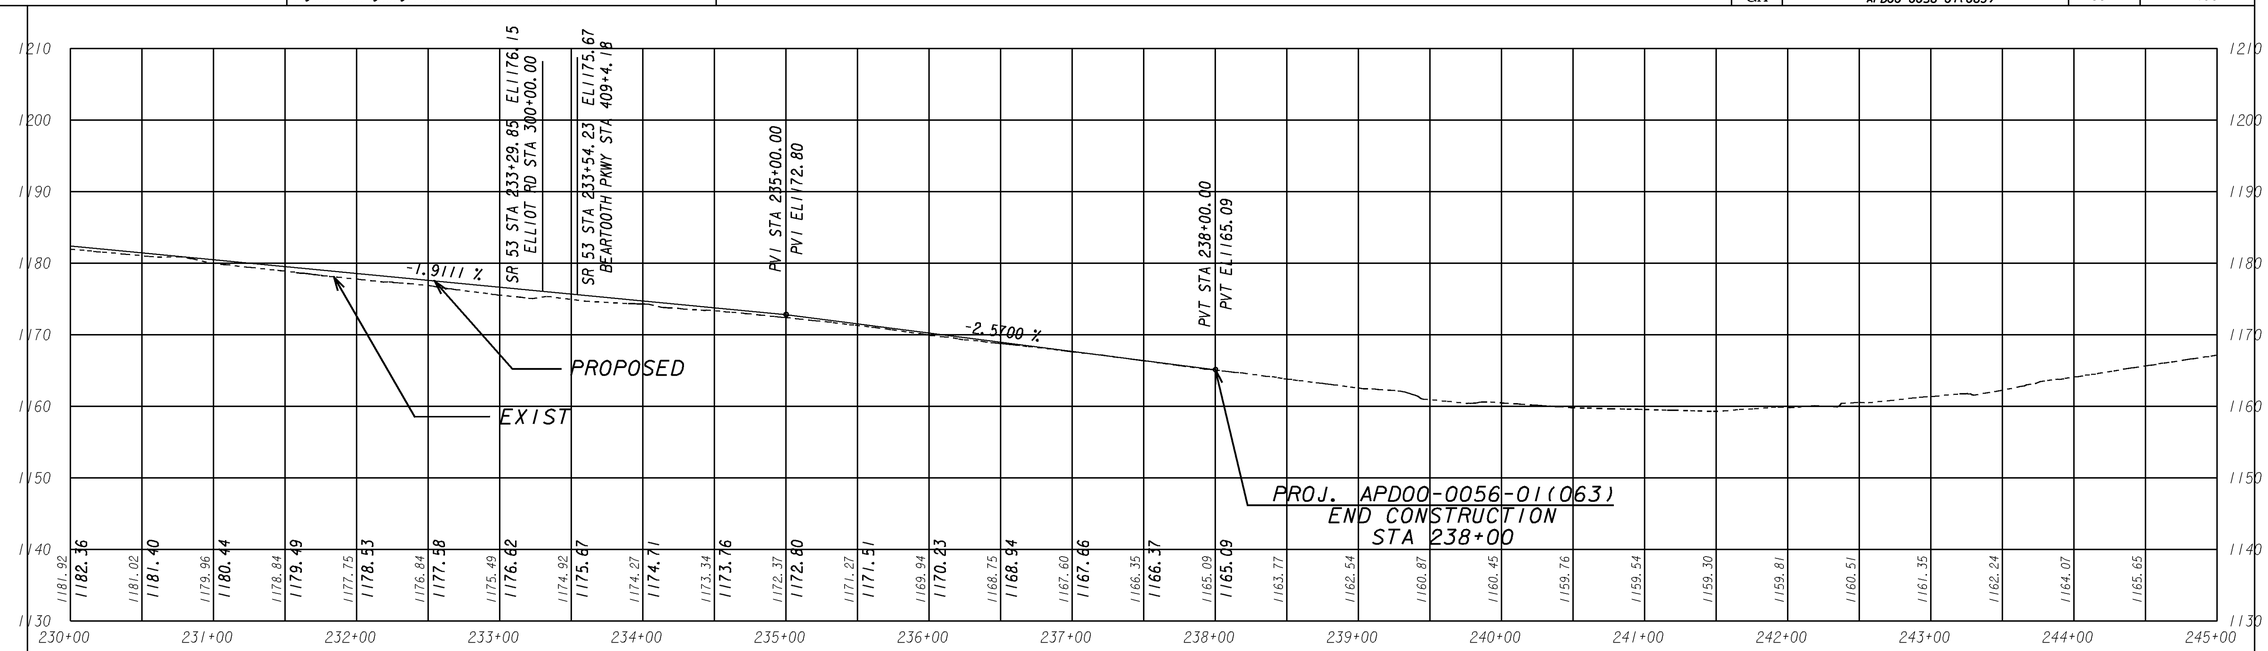

3/1/2007 GREEDG

132790PR_KC2_NEW.DGN (RT) DN: 1:43
GPZ:EDIT.dgn lgrub DN: 14:11:16:43

GEORGIA
DEPARTMENT OF TRANSPORTATION

SCALE

1" = 20' VERTICAL
1" = 50' HORIZONTAL

REVISION DATES		

STATE OF GEORGIA
DEPARTMENT OF TRANSPORTATION

OFFICE: ROADWAY DESIGN

CROSSROAD PROFILE

SR 53

DRAWING No. 16-002