2/20/2014 Thu Feb 20 07:08:34 2014	\\gdot-dsni\gocfg\resources\Gdot-2012.tbl	M:\132790-SR 400 INTERCHANGE at SR 53 Dawson County\2.03 DGNs\PR_KC7.DGN	STATE	PROJECT NUMBER	SHEET NO.	TOTAL SHEETS
ytruong			GA		89	406

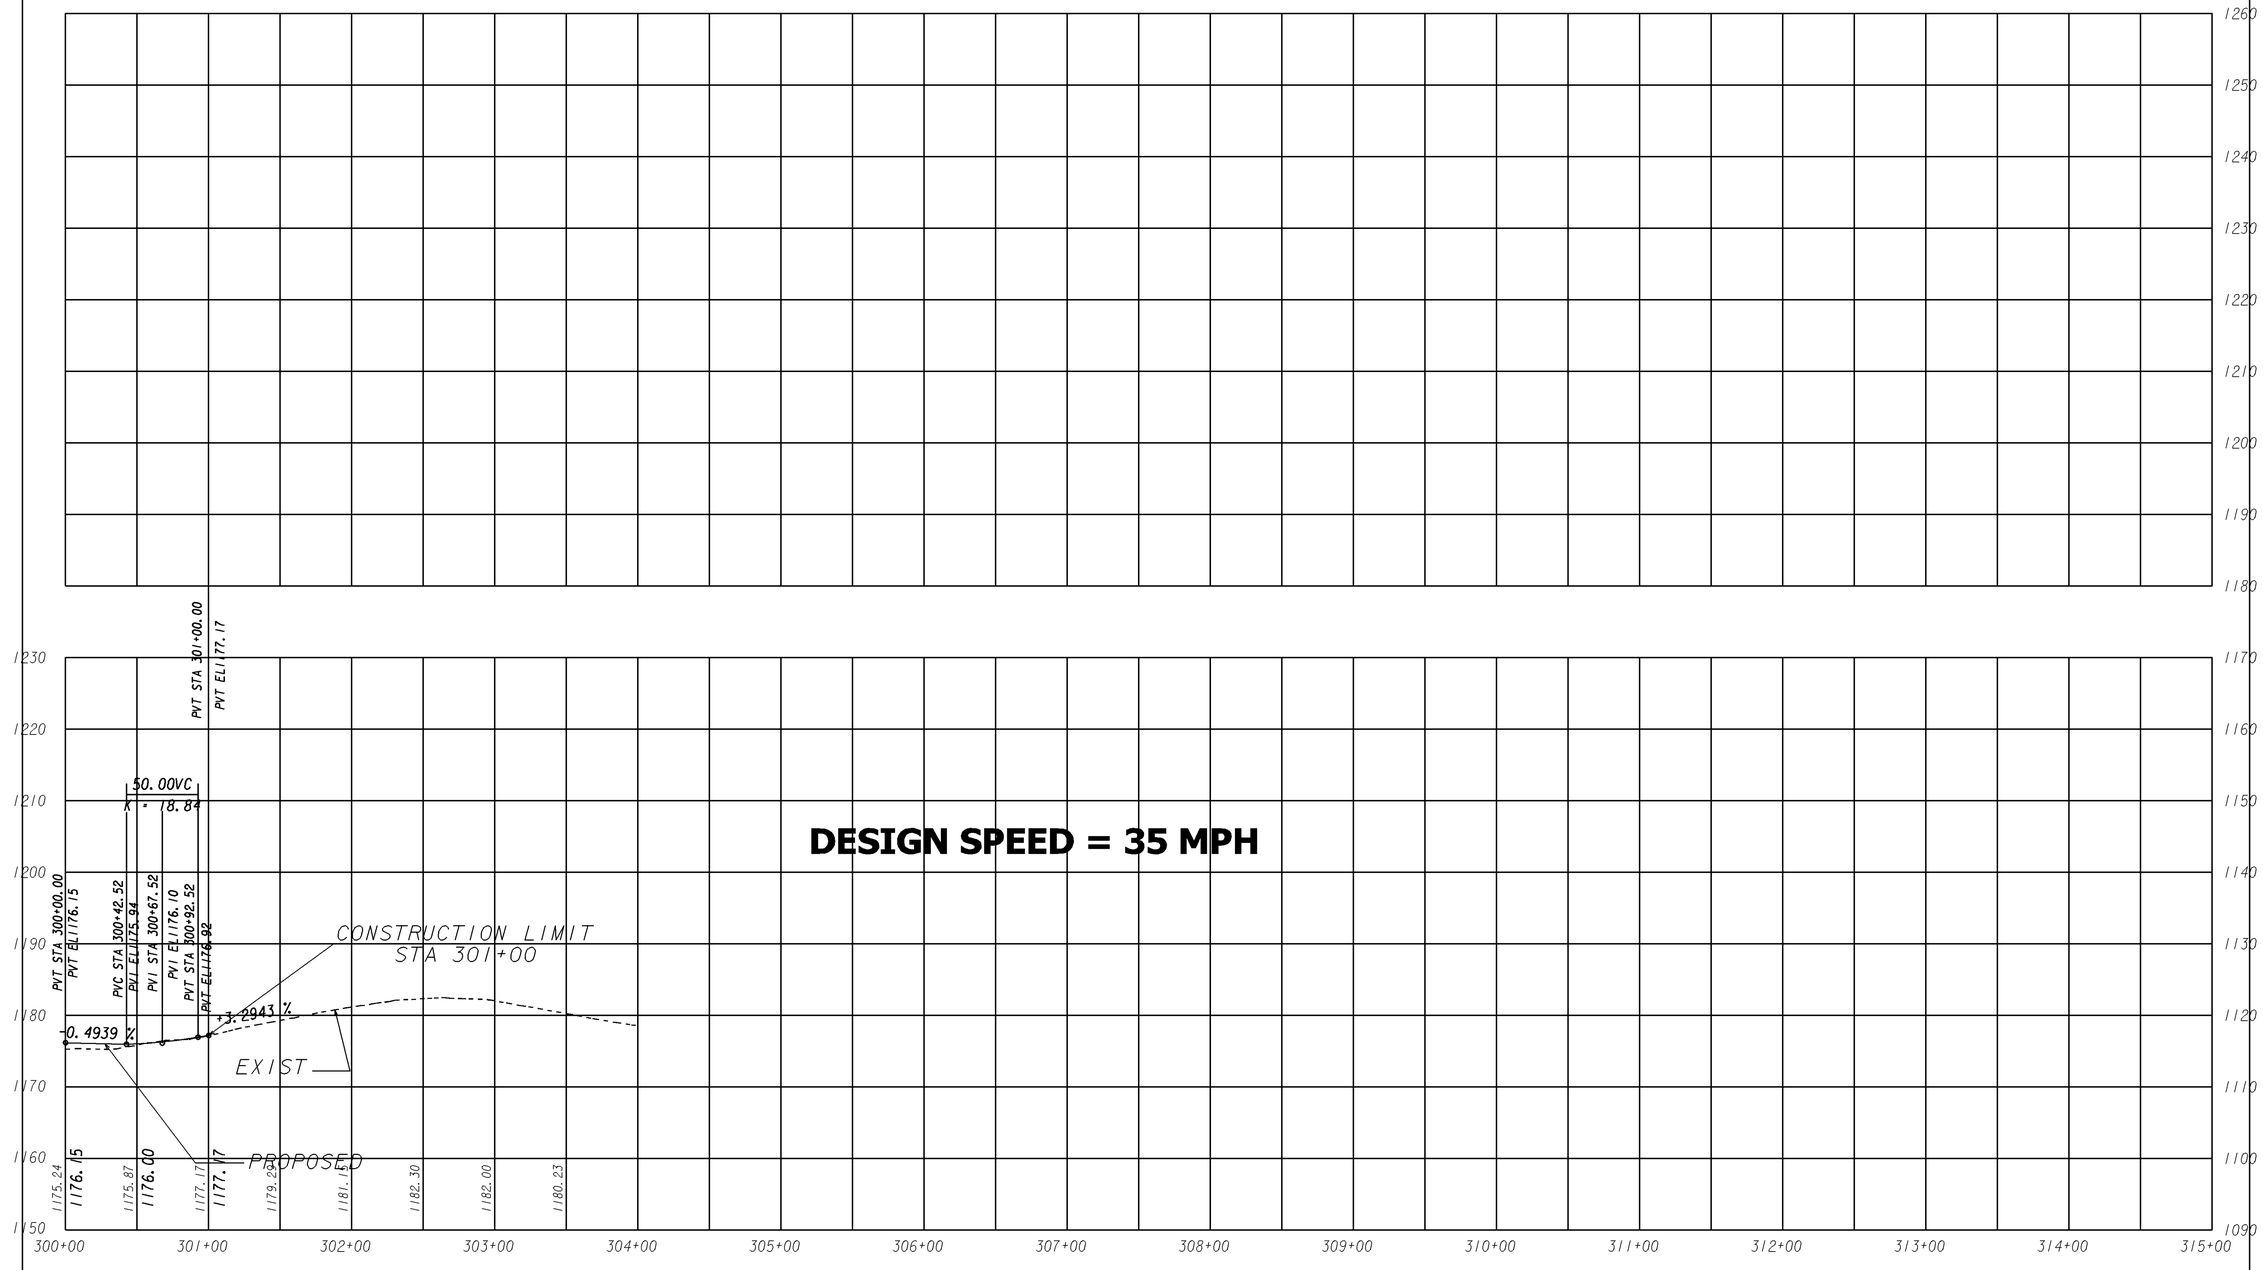

3/1/2007 GRZEDG

GEORGIA
DEPARTMENT OF TRANSPORTATION

SCALE
1" = 20' VERTICAL
1" = 50' HORIZONTAL

REVISION DATES

STATE OF GEORGIA
DEPARTMENT OF TRANSPORTATION
OFFICE: ROADWAY DESIGN
CROSSROAD PROFILE
ELLIOT ROAD

DRAWING No. 16-003