STATE AID PROJ. No.	STATE	FEDERAL AID PROJECT No.	FISCAL YEAR	SHEET No.	TOTAL SHEETS
	GA.	APD-056-1(33) DAWSON-LUMPKIN	77	1	20

DEPARTMENT OF TRANSPORTATION
STATE OF GEORGIA

RIGHT OF WAY PROPOSED

APPALACHIAN DEVELOPMENT HIGHWAY

DAWSON - LUMPKIN COUNTY

LOCATION SKETCH

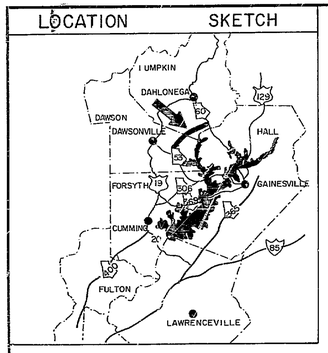

FEDERAL AID PROJECT

APD-056-1(33)

FEDERAL ROUTE # 056

STATE ROUTE # 400

G.D.O.T. P.I. # 170210

CONVENTIONAL SIGNS

STATE OR COUNTY LINE
CITY LIMIT LINE
PROPERTY LINE
SURVEY OR BASE LINE
RIGHT OF WAY LINE — EXISTING / REQUIRED / LIMIT OF ACCESS / R/W & LIMIT OF ACCESS / R/W MARKERS
FENCE
RAILROADS
POWER LINES
TELEPHONE LINE
POWER POLES
TELEPHONE OR TELEGRAPH POLES

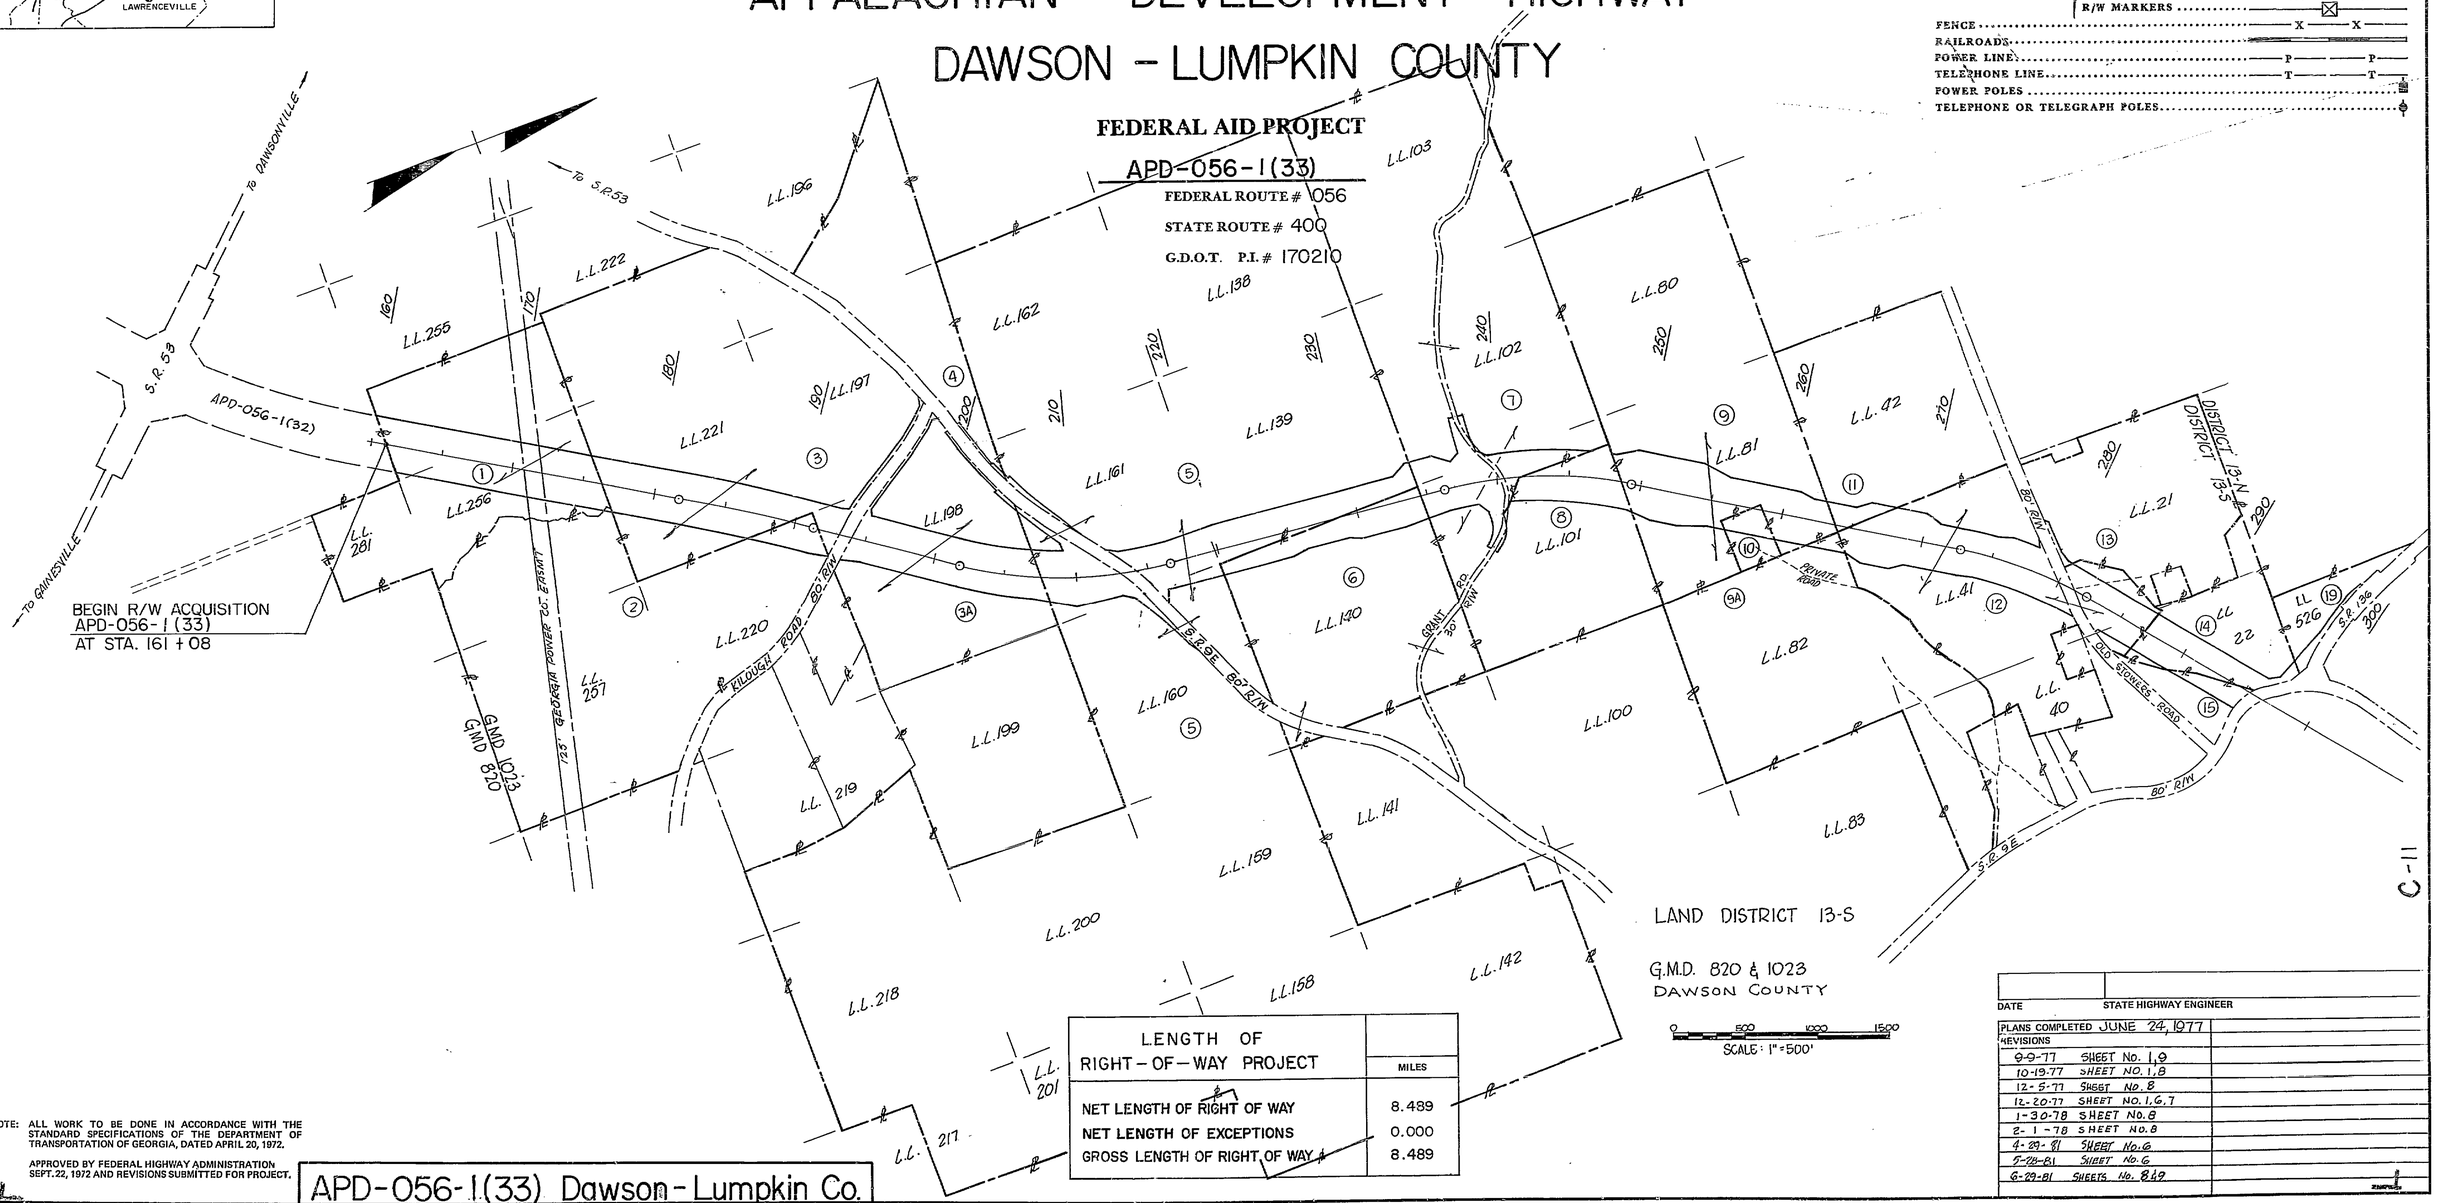

LENGTH OF RIGHT-OF-WAY PROJECT	MILES
NET LENGTH OF RIGHT OF WAY	8.489
NET LENGTH OF EXCEPTIONS	0.000
GROSS LENGTH OF RIGHT OF WAY	8.489

NOTE: ALL WORK TO BE DONE IN ACCORDANCE WITH THE STANDARD SPECIFICATIONS OF THE DEPARTMENT OF TRANSPORTATION OF GEORGIA, DATED APRIL 20, 1972.

APPROVED BY FEDERAL HIGHWAY ADMINISTRATION SEPT. 22, 1972 AND REVISIONS SUBMITTED FOR PROJECT.

APD-056-1(33) Dawson-Lumpkin Co.

DATE STATE HIGHWAY ENGINEER

PLANS COMPLETED JUNE 24, 1977

REVISIONS

9-9-77	SHEET No. 1,9
10-19-77	SHEET NO. 1,8
12-5-77	SHEET NO. 8
12-20-77	SHEET NO. 1,6,7
1-30-78	SHEET NO. 8
2-1-78	SHEET NO. 8
4-29-81	SHEET No. 6
5-28-81	SHEET No. 6
6-29-81	SHEETS No. 8 & 9

C-11