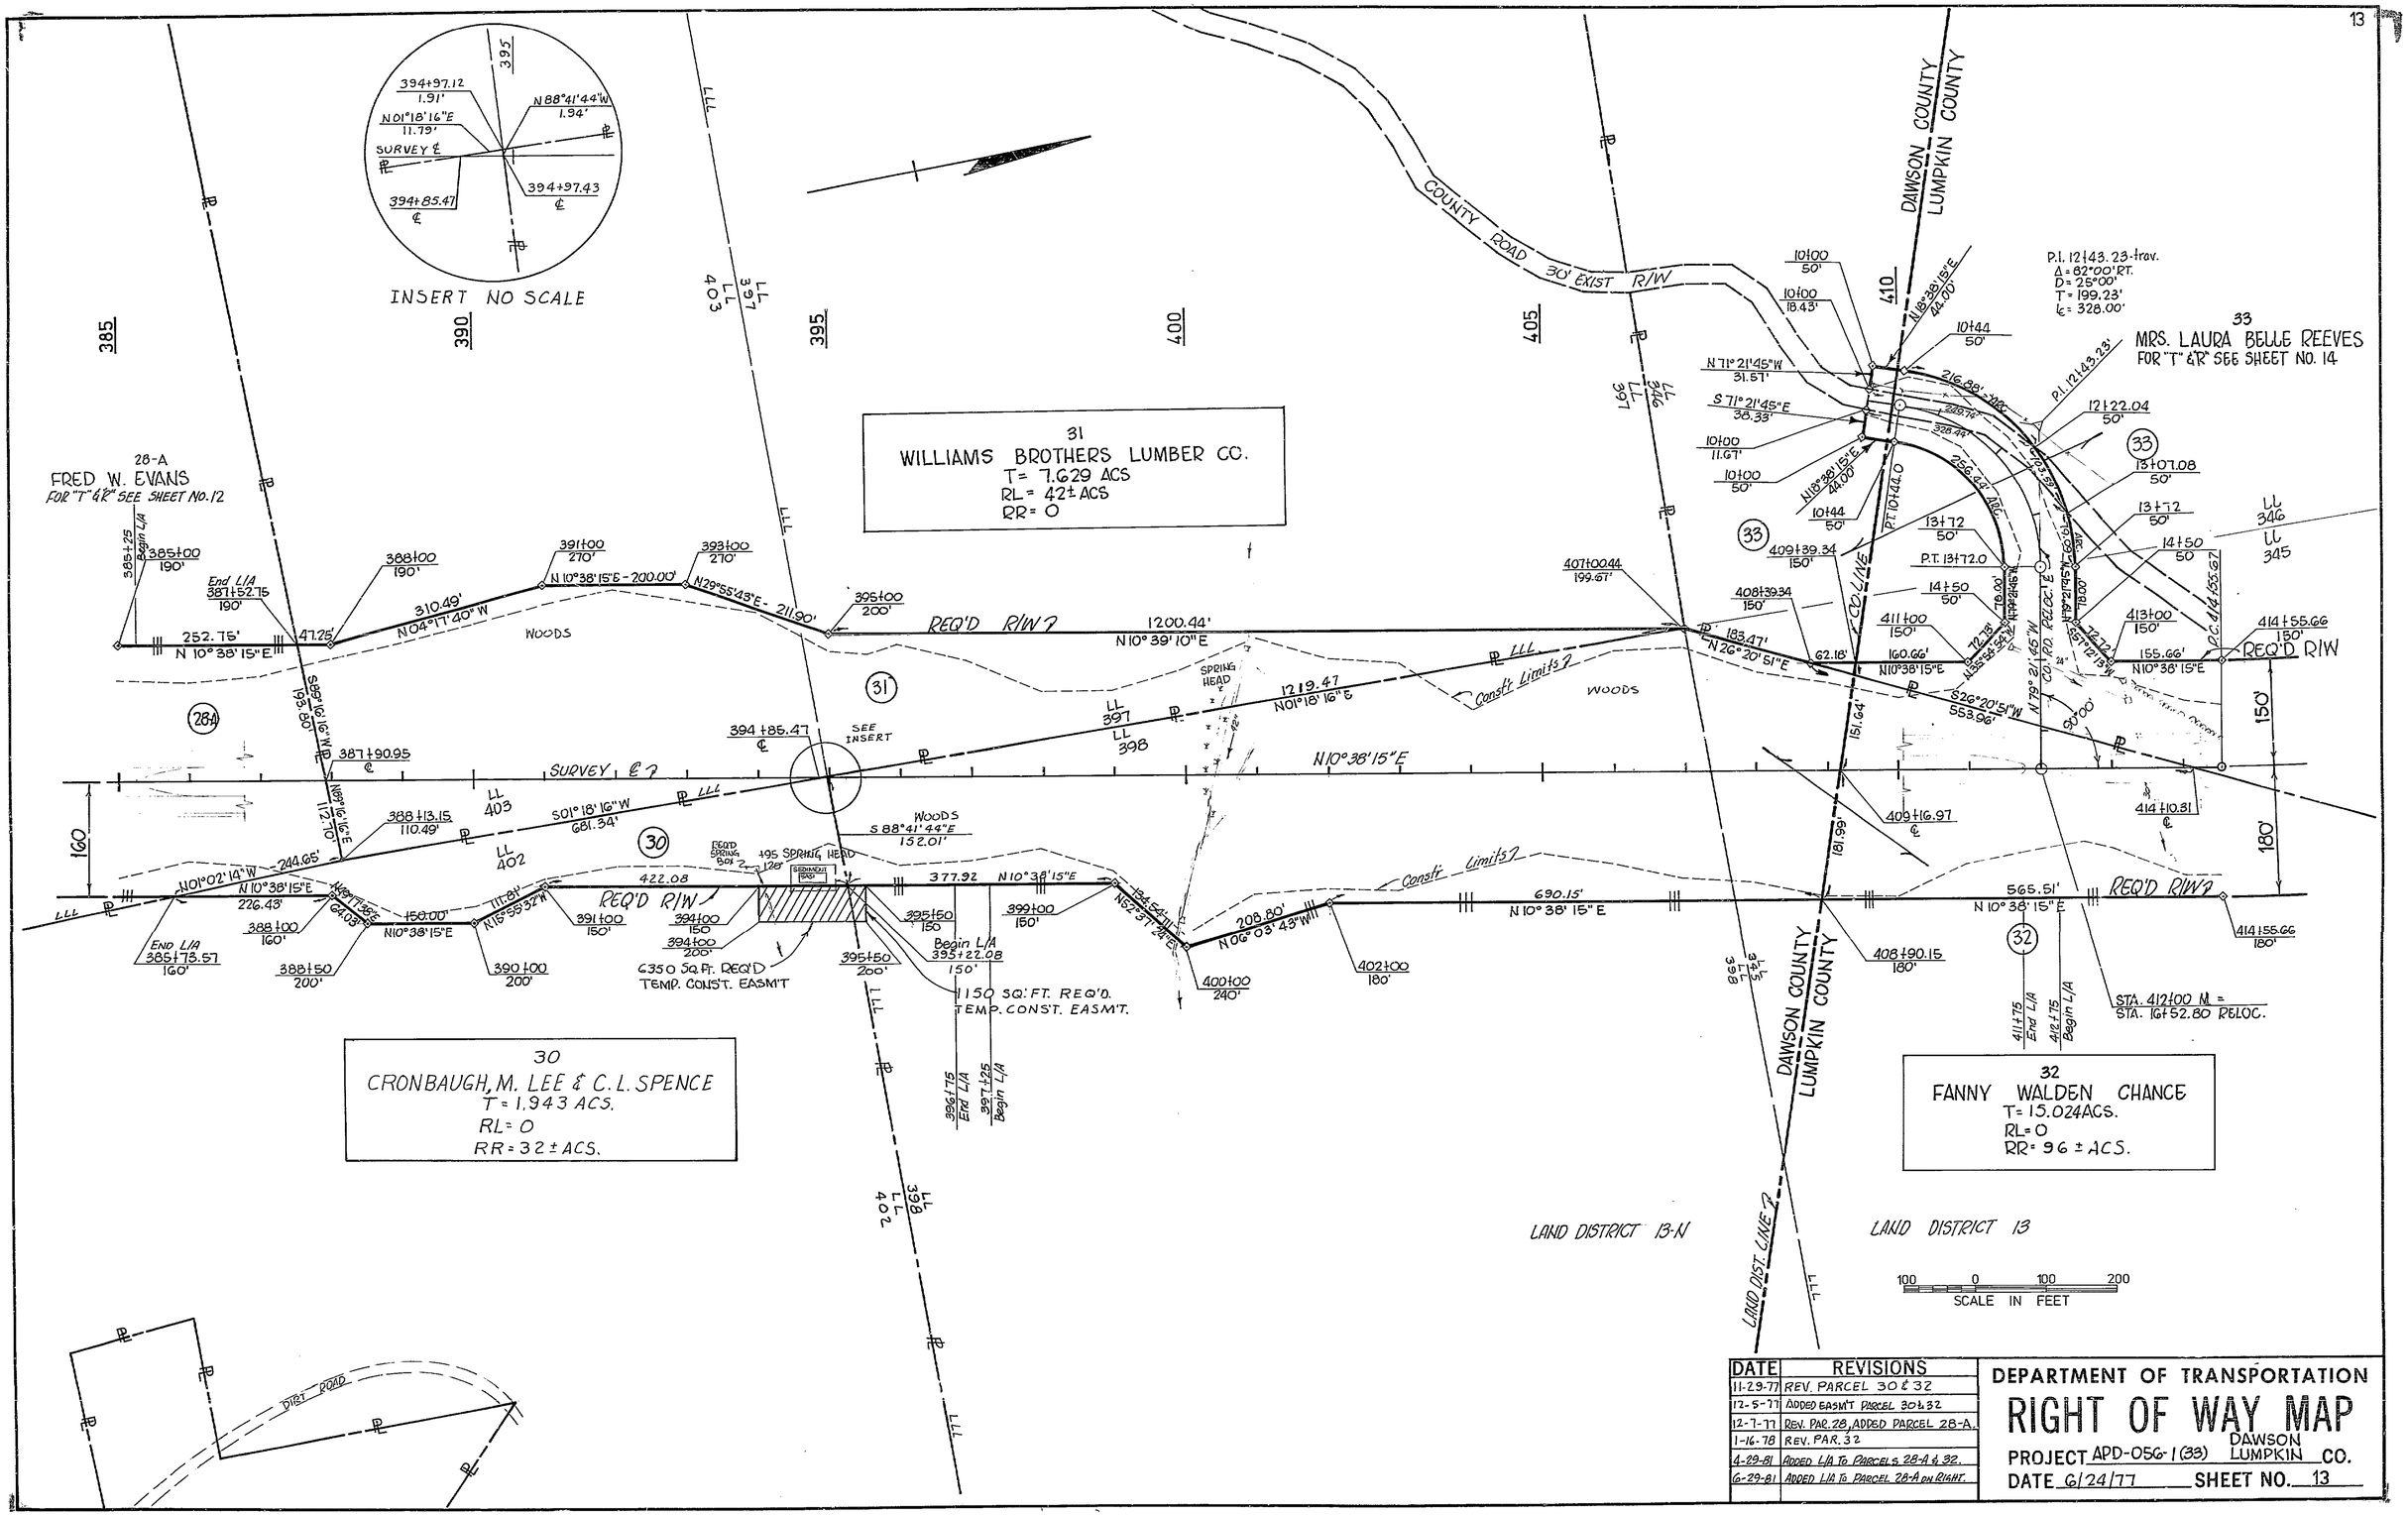

DATE	REVISIONS
11-29-77	REV. PARCEL 30 & 32
12-5-77	ADDED EASM'T PARCEL 30 & 32
12-7-77	REV. PAR. 28, ADDED PARCEL 28-A.
1-16-78	REV. PAR. 32
4-29-81	ADDED L/A TO PARCELS 28-A & 32.
6-29-81	ADDED L/A TO PARCEL 28-A ON RIGHT.

DEPARTMENT OF TRANSPORTATION

RIGHT OF WAY MAP

PROJECT APD-056-1(33) DAWSON LUMPKIN CO.

DATE 6/24/77 SHEET NO. 13