STATE	PROJECT NUMBER	SHEET NO.	TOTAL SHEETS
GA.	APD-056-1(33)	60	360

TRAFFIC ASSIGNMENT DIAGRAM
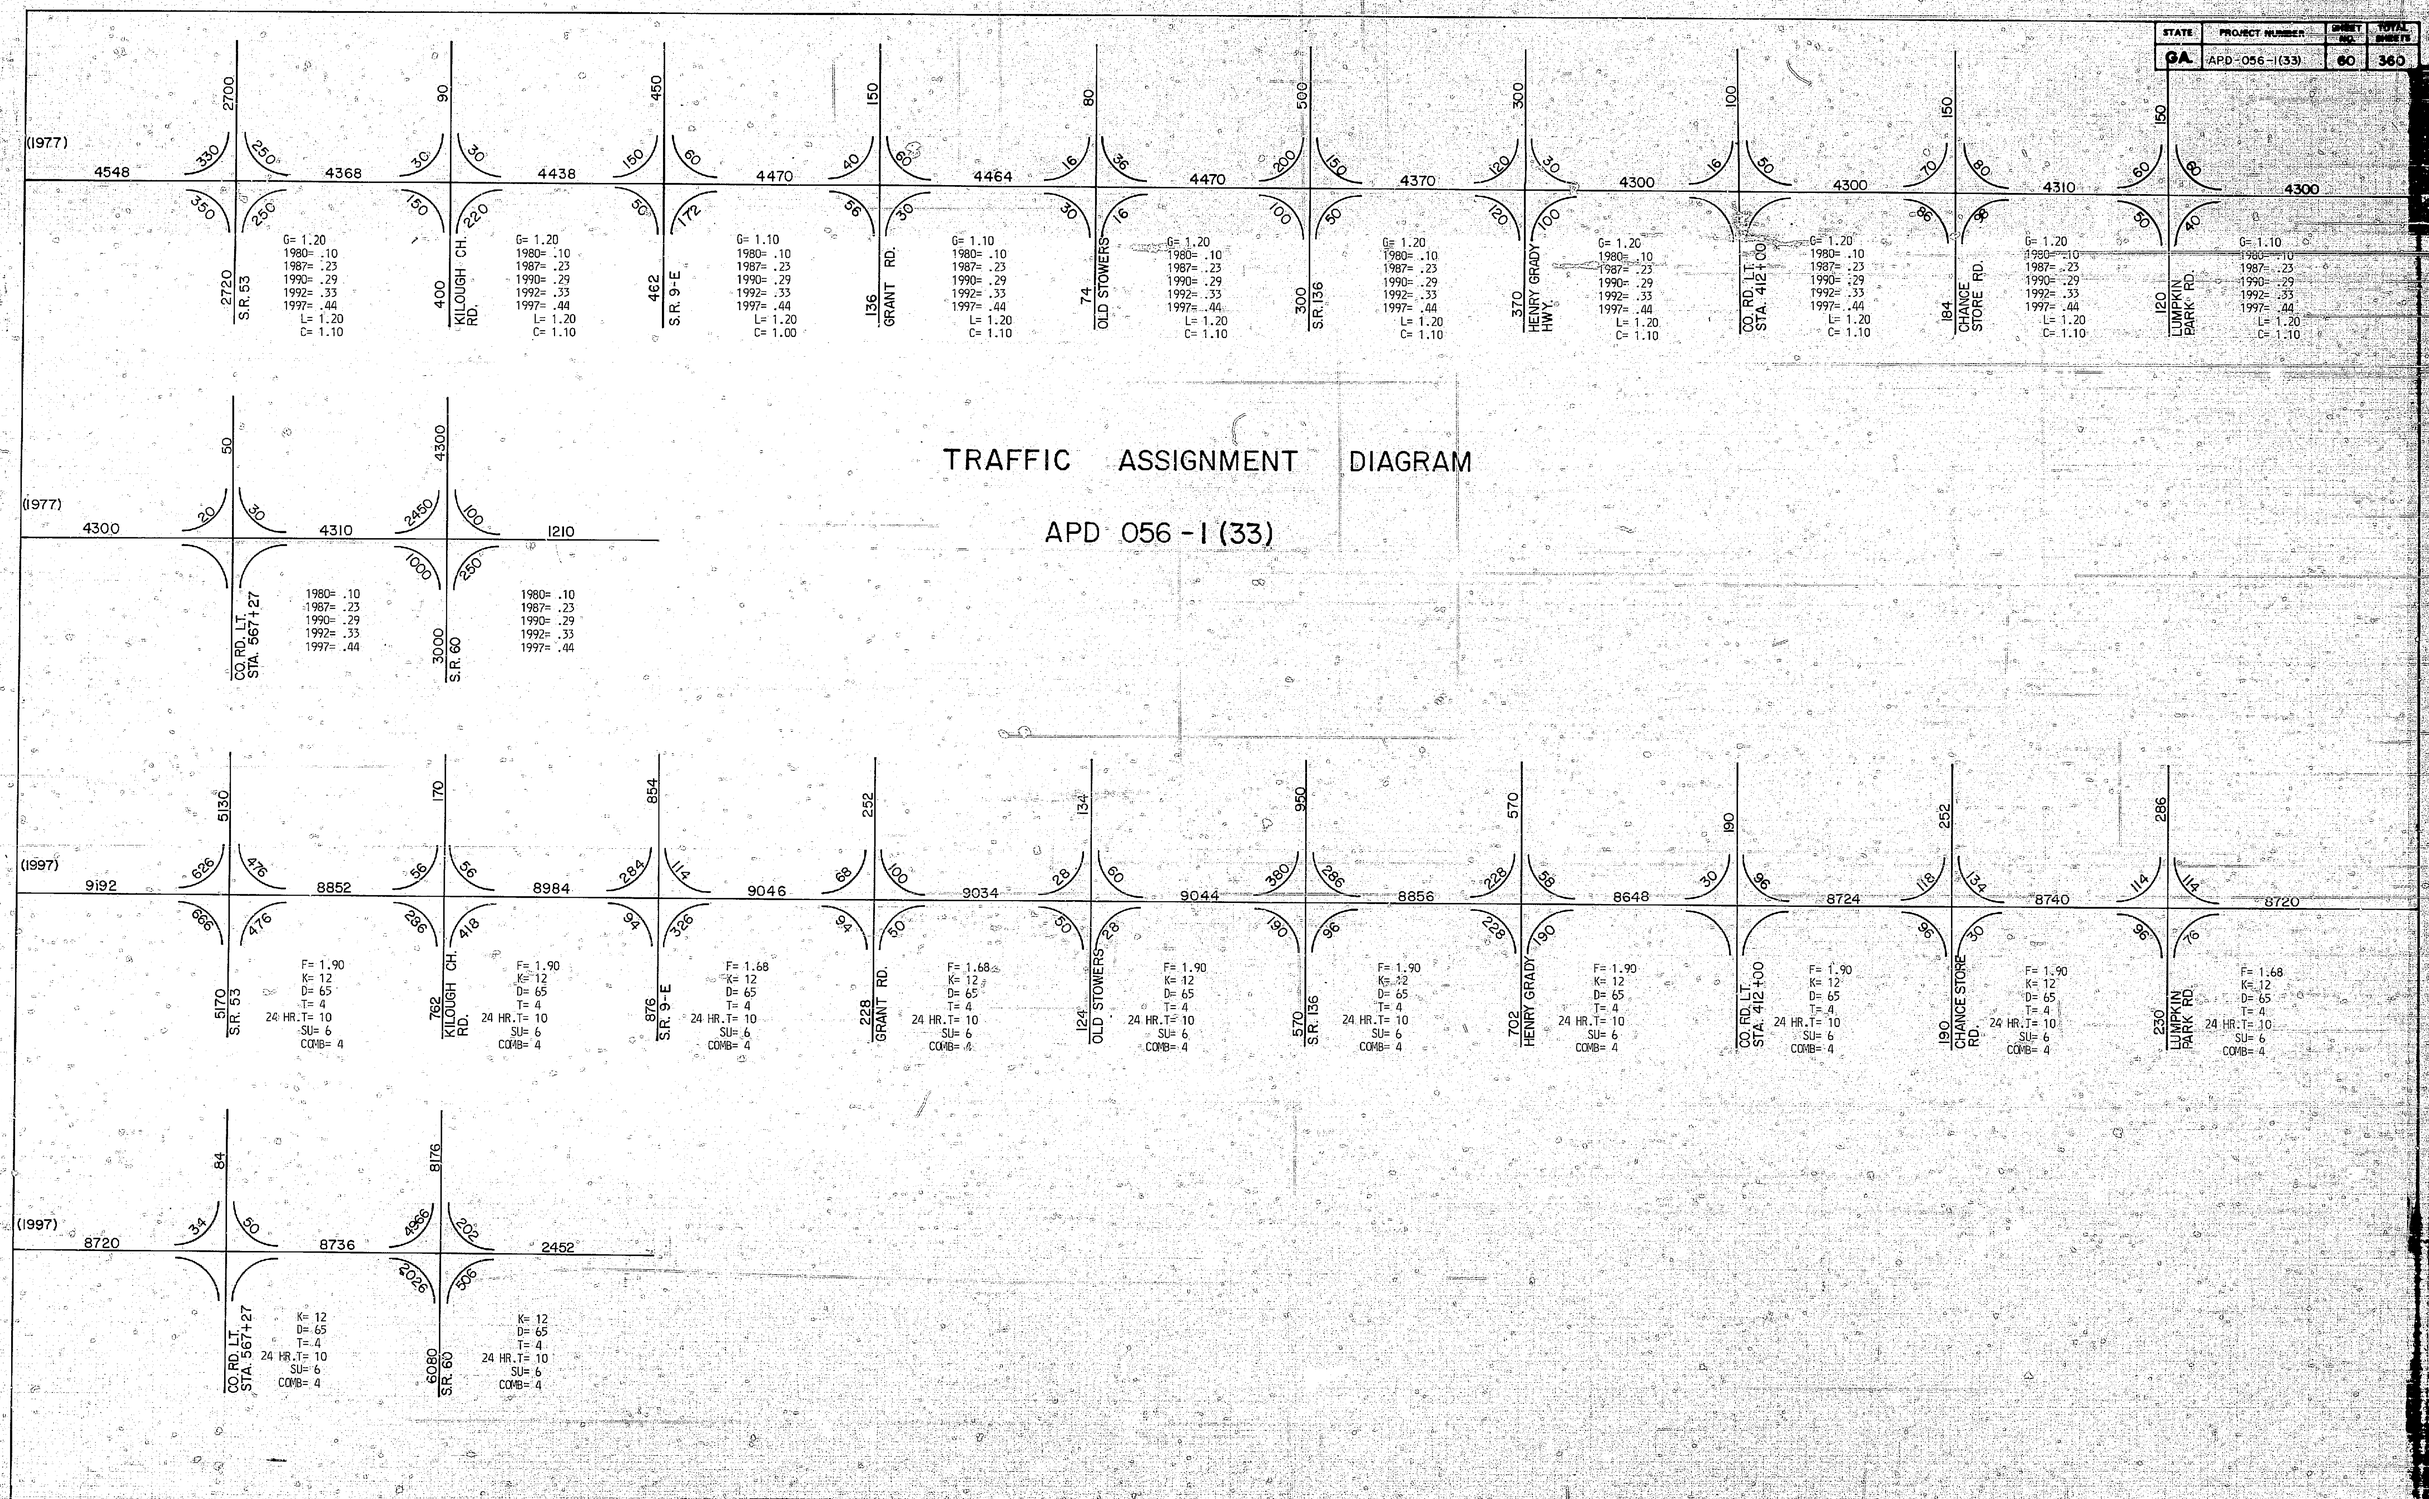
APD 056-1(33)