STATE	PROJECT NUMBER	SHEET NO.	TOTAL SHEETS
GA.	STP00-7063-00(001)	1	1577

DEPARTMENT OF TRANSPORTATION
STATE OF GEORGIA

PLAN AND PROFILE OF PROPOSED
WIDENING AND RECONSTRUCTION OF
OLD PETERSBURG RD/OLD EVANS
FM BASTON RD TO WASHINGTON RD
COLUMBIA COUNTY

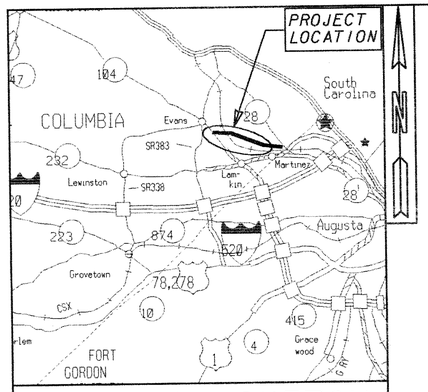

LOCATION SKETCH

NOTE :
ALL REFERENCES IN THIS DOCUMENT, WHICH INCLUDES ALL PAPERS, WRITINGS, DOCUMENTS, DRAWINGS, OR PHOTOGRAPHS USED, OR TO BE USED IN CONNECTION WITH THIS DOCUMENT, TO " STATE HIGHWAY DEPARTMENT OF GEORGIA ", "STATE HIGHWAY DEPARTMENT ", GEORGIA STATE HIGHWAY DEPARTMENT ", " HIGHWAY DEPARTMENT ", OR " DEPARTMENT " WHEN THE CONTEXT THEREOF MEANS THE STATE HIGHWAY DEPARTMENT OF GEORGIA, AND SHALL BE DEEMED TO MEAN THE DEPARTMENT OF TRANSPORTATION.

THIS PROJECT IS PREPARED USING THE NAD 1985 GA. COORDINATE SYSTEM, EAST ZONE, AND THE NATIONAL GEODETIC VERTICAL DATUM DATED 1929.

THIS PROJECT IS LOCATED 100% IN CONGRESSIONAL DISTRICT NUMBER 12; AND ENTIRELY IN COLUMBIA COUNTY
FUNCTIONAL CLASSIFICATION: URBAN PRINCIPAL ARTERIAL

PROJECT DESIGNATION: EXEMPT
DESIGN DATA: SPEED DESIGN: 45 MPH
TRAFFIC A.D.T.: 20,150 (2015)
TRAFFIC A.D.T.: 38,700 (2035)
TRAFFIC D.H.V.: 2225 (2035) ONEWAY
DIRECTIONAL DIST: 50/50
% TRUCKS: 4% 24 HR. TRUCKS %: 4%

FEDERAL AID PROJECT
STP00-7063-00(001)

FEDERAL ROUTE NO.: N/A
STATE ROUTE NO: TEMP SR 1082
COUNTY ROAD NO: 145
P.I. NO: 250470

PLANS PREPARED BY: GROUP 1
DESIGN ENGINEERS
RECOMMENDED FOR SUBMISSION BY: JAN HILLIARD
DESIGN ENGINEER GROUP MANAGER
RECOMMENDED FOR APPROVAL BY: C. Andy Carroll, P.E.
STATE ROADWAY DESIGN ENGINEER

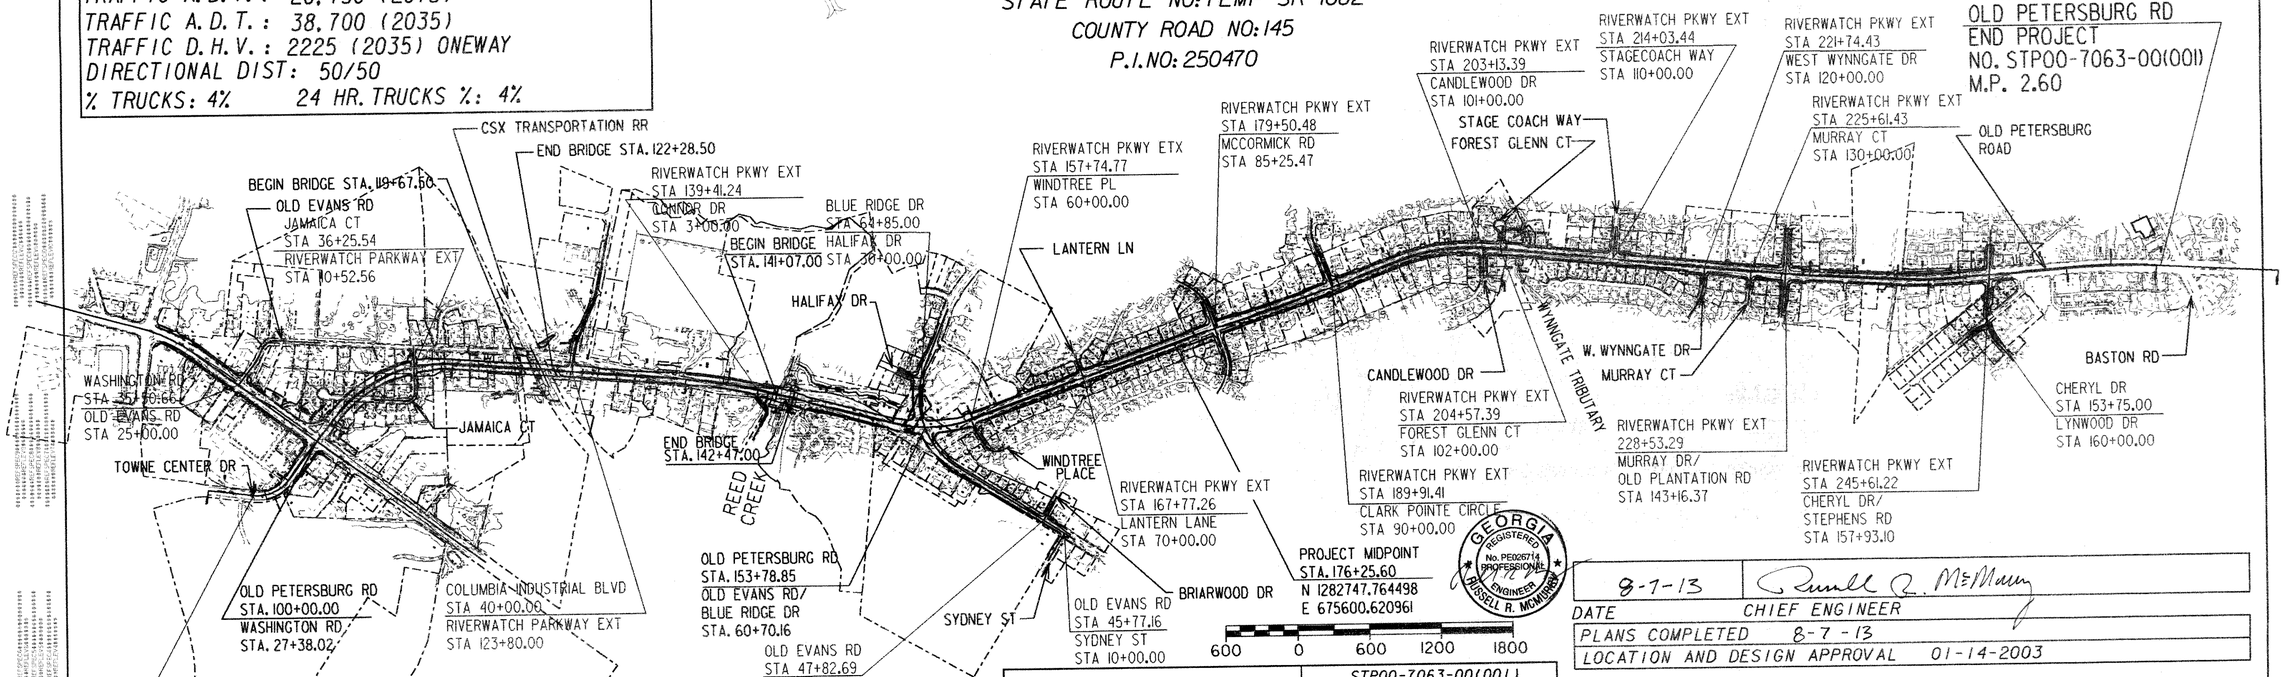

GEORGIA REGISTERED No. PE026714 PROFESSIONAL ENGINEER RUSSELL R. MCMURRY

8-7-13	Russell R. McMurry
DATE	CHIEF ENGINEER
PLANS COMPLETED	8-7-13
LOCATION AND DESIGN APPROVAL	01-14-2003

THE DATA, TOGETHER WITH ALL OTHER INFORMATION SHOWN ON THESE PLANS OR IN ANYWAY INDICATED THEREBY, WHETHER BY DRAWINGS OR NOTES, OR IN ANY OTHER MANNER, ARE BASED UPON FIELD INVESTIGATIONS AND ARE BELIEVED TO BE INDICATIVE OF ACTUAL CONDITIONS. HOWEVER, THE SAME ARE SHOWN AS INFORMATION ONLY, ARE NOT GUARANTEED, AND DO NOT BIND THE DEPARTMENT OF TRANSPORTATION IN ANY WAY. THE ATTENTION OF BIDDER IS SPECIFICALLY DIRECTED TO SUBSECTIONS 102.04, 102.05, AND 104.03 OF THE SPECIFICATIONS.

	STP00-7063-00(001) COLUMBIA COUNTY COUNTY NO. 073 COUNTY RD. NO. 145 P.I. NO. 250470
LENGTH OF PROJECT	MILES
NET LENGTH OF ROADWAY	3.097
NET LENGTH OF BRIDGES	0.074
NET LENGTH OF PROJECT	3.171
NET LENGTH OF EXCEPTIONS	0.000
GROSS LENGTH OF PROJECT	3.171

REVISIONS	
8/13/13, 8/30/13, 9/3/13, 9/4/13, 9/25/13, 10/11/13, 10/15/13, 10/17/13	
10/23/13, 11/13/13, 12/3/13, 6/3/14, 7/22/14,7/31/14,11/4/14,1/27/15,2/18/15	
2/20/15, 3/6/15, 3/16/15, 4/1/15, 4/3/15, 5/18/15, 6/3/15, 2/12/16	

01-001

8/7/2013 10:51:48 AM \\GDOT-DSN1\GOPLOT\QCF\QGC.qcf Plotted M:\250470\DGN\UPDATED PRFs\250470cover.prf