8/2/2013 Fri Aug 02 14:05:18 2013 tlannon	\\gdot-dsn1\gocfg\resources\Gdot-2012.tbl	M:\250470\DGN\250470traf-1.dgn	STATE	PROJECT NUMBER	SHEET NO.	TOTAL SHEETS
			GA	STP00-7063-00(001)	41	1577

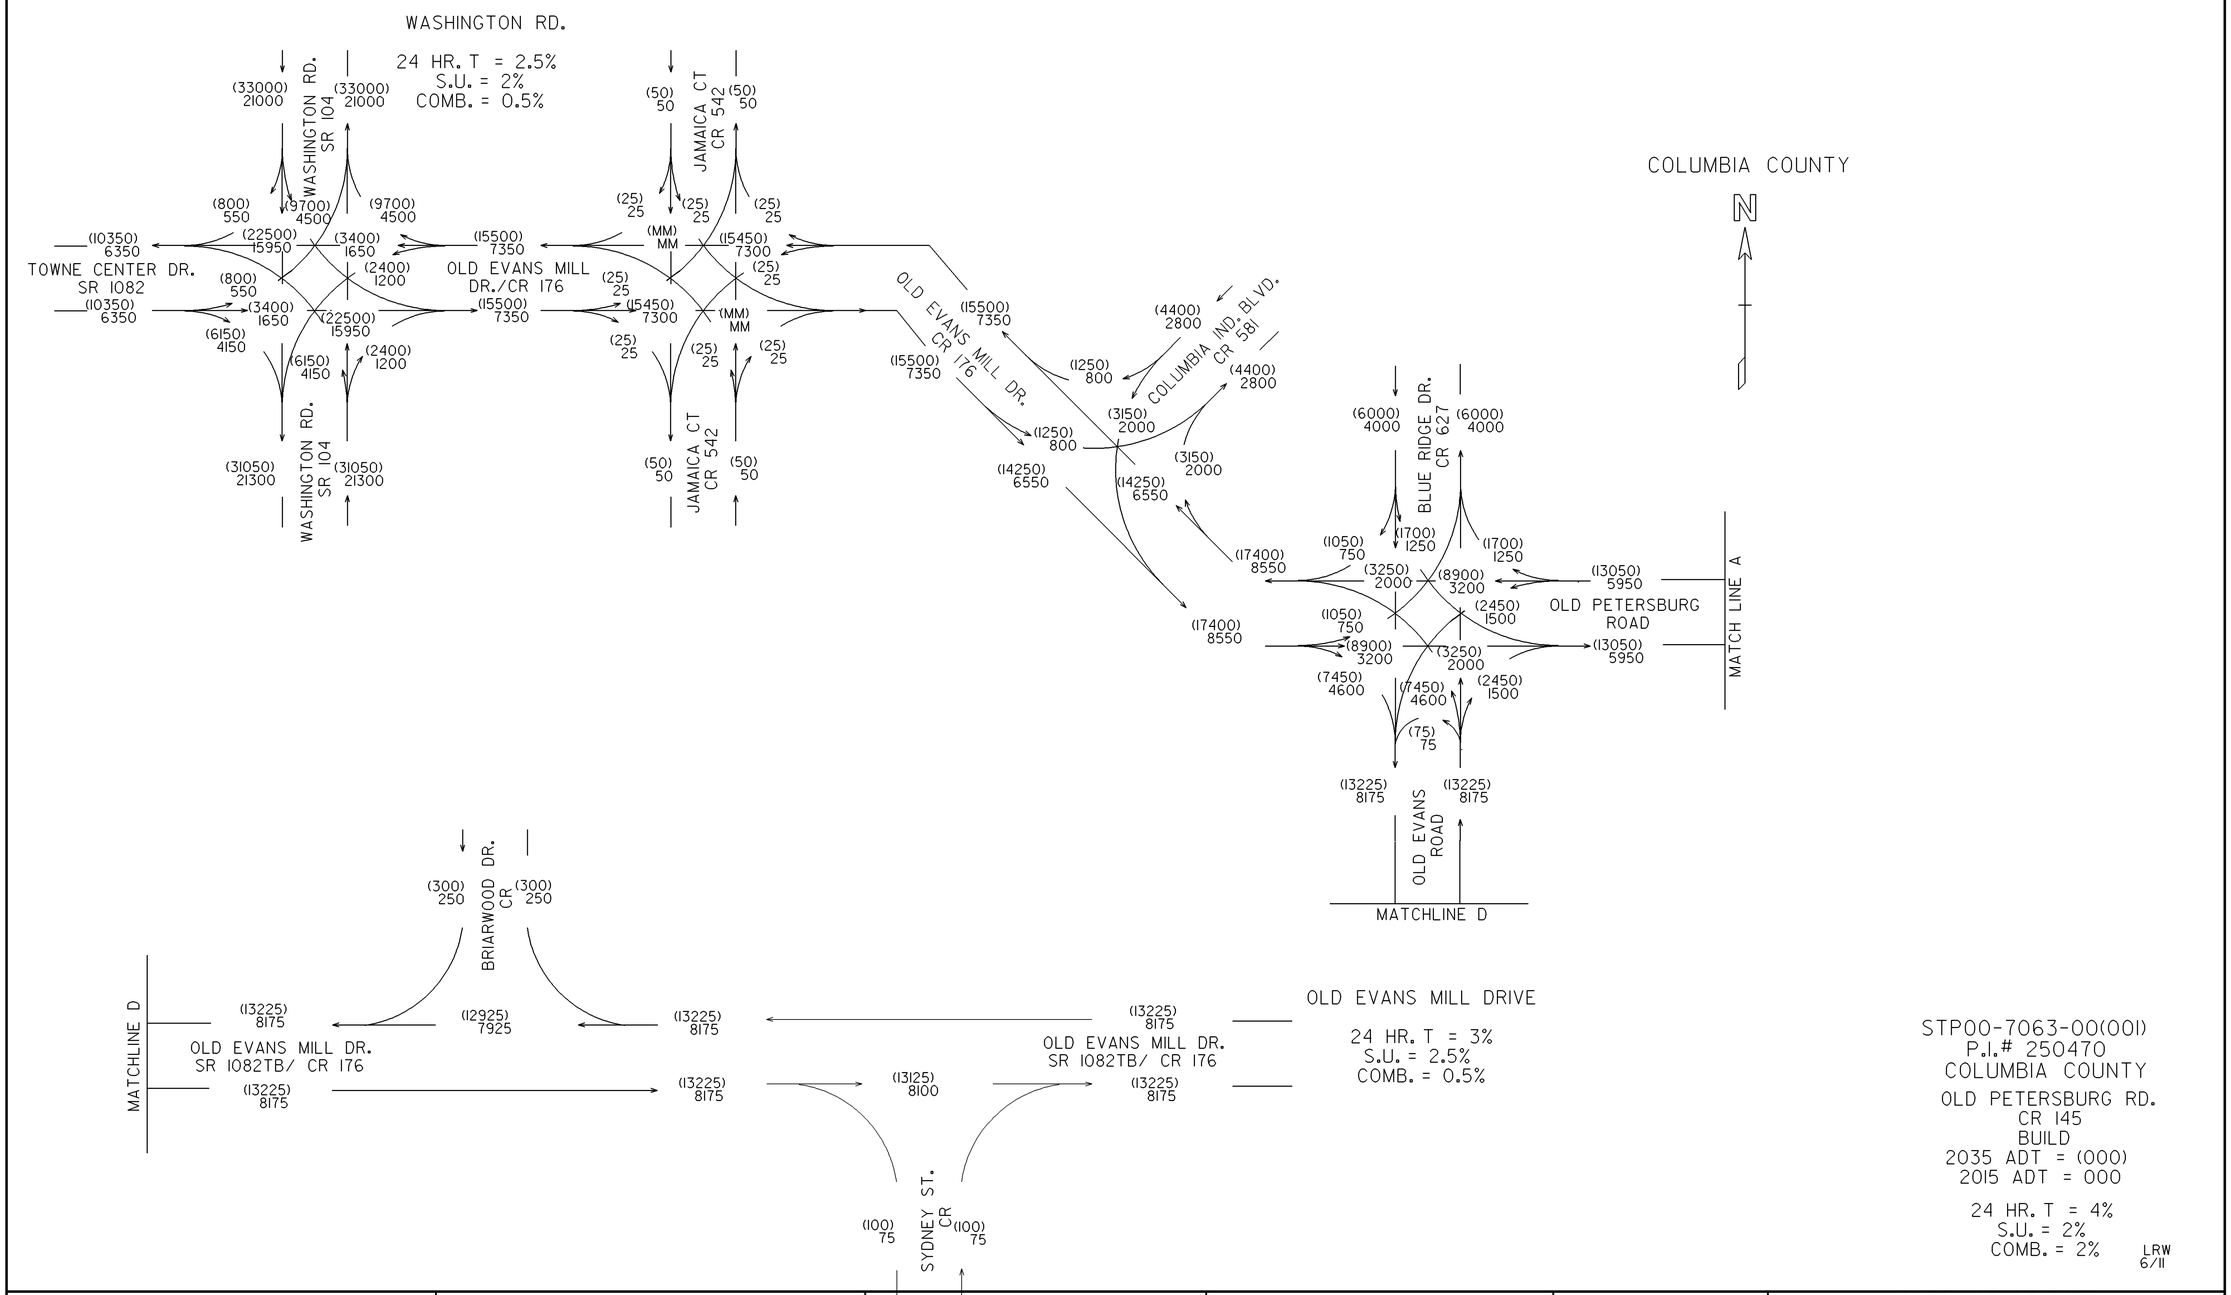

STP00-7063-00(001)
P.I.# 250470
COLUMBIA COUNTY

OLD PETERSBURG RD.
CR 145
BUILD
2035 ADT = (000)
2015 ADT = 000

24 HR. T = 4%
S.U. = 2%
COMB. = 2%

LRW
6/11

GEORGIA
DEPARTMENT OF TRANSPORTATION

REVISION DATES

STATE OF GEORGIA
DEPARTMENT OF TRANSPORTATION
OFFICE: ROADWAY DESIGN

TRAFFIC DIAGRAM

P. I. NO. 250470

DRAWING No. 10-001

1/5/2009 GPLN