STATE	PROJECT NUMBER	SHEET NO.	TOTAL SHEETS
GA	STP00-7063-00(001)	42	1577

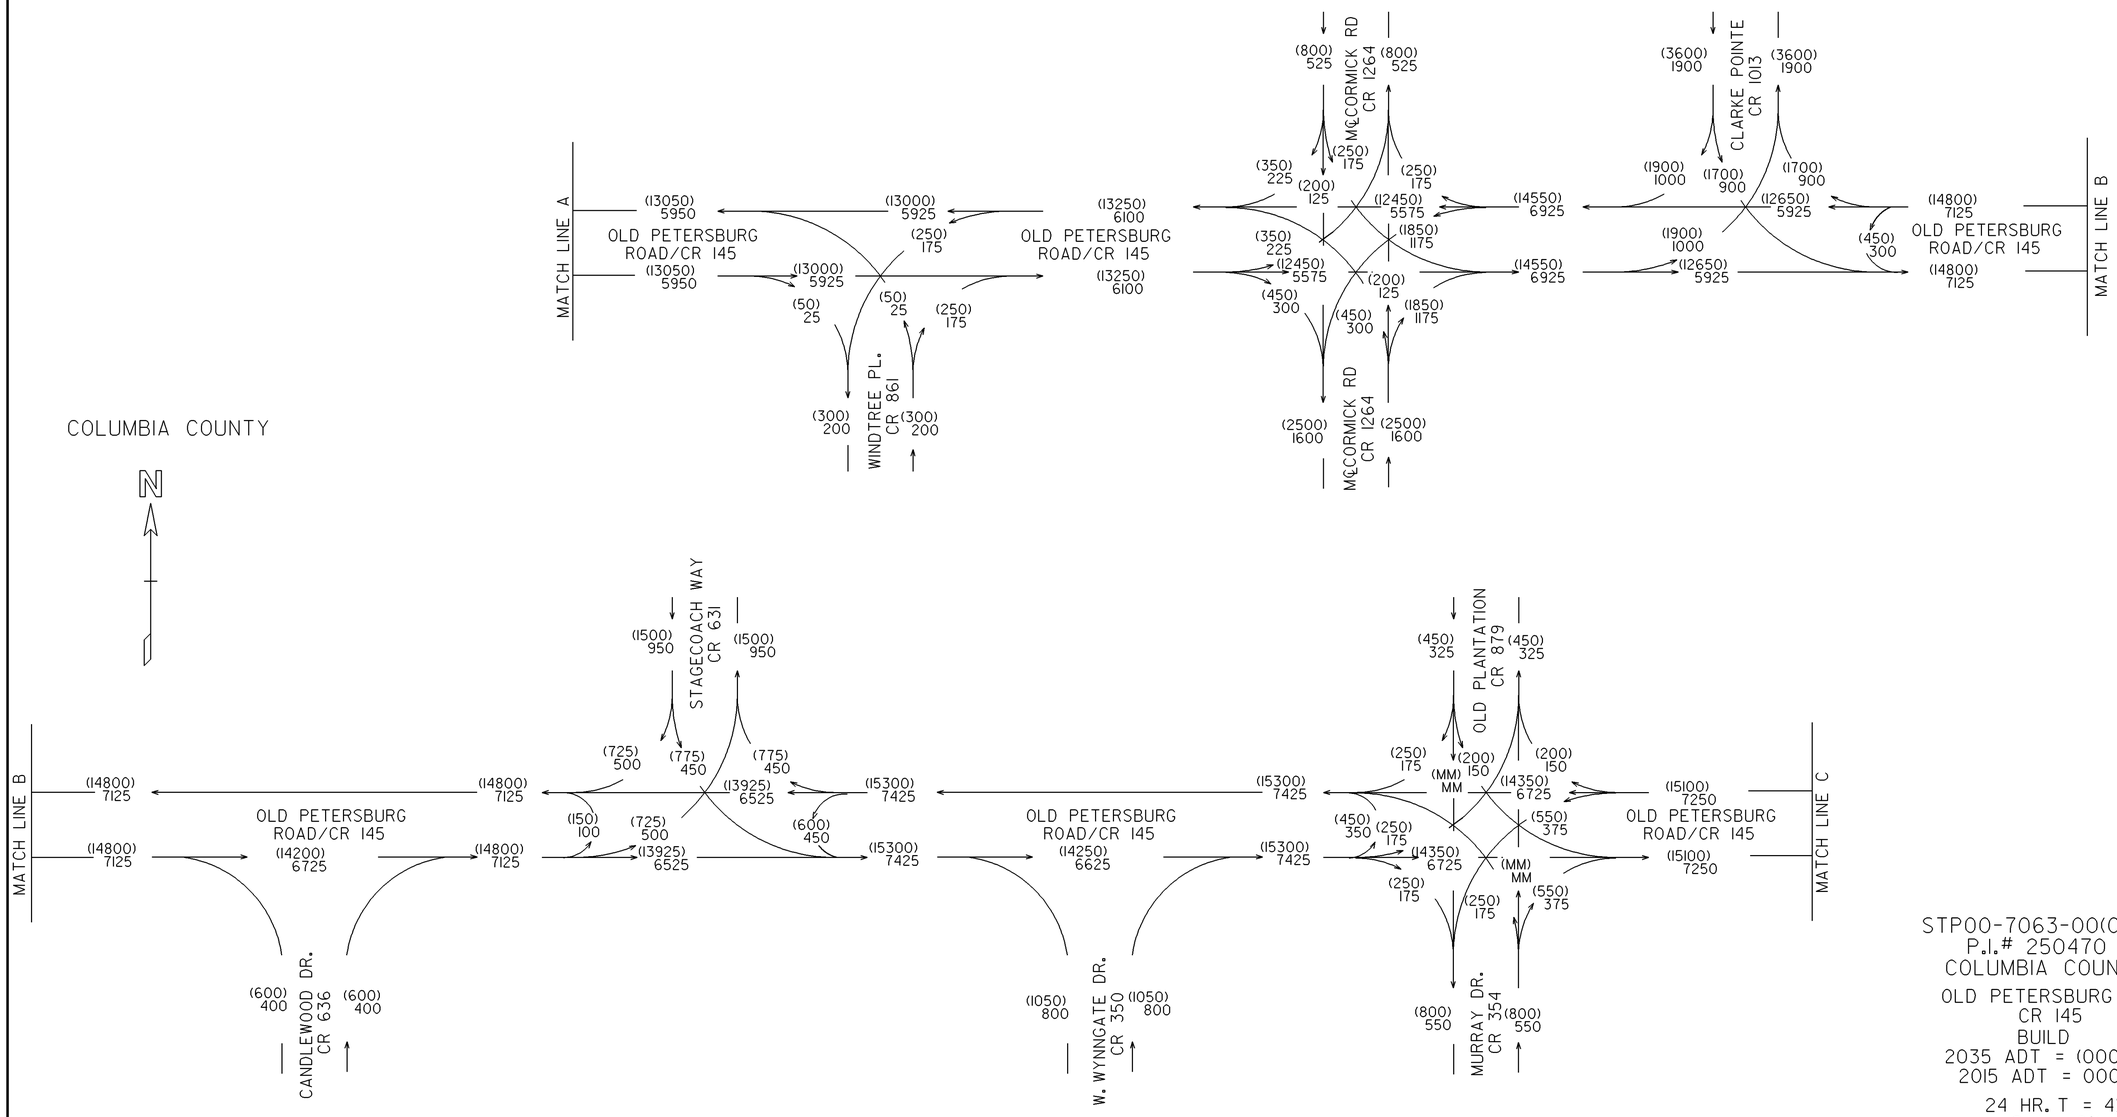

STP00-7063-00(001)
P.I.# 250470
COLUMBIA COUNTY

OLD PETERSBURG RD.
CR 145
BUILD
2035 ADT = (000)
2015 ADT = 000

24 HR. T = 4%
S.U. = 2%
COMB. = 2%

LRW
6/11

GEORGIA
DEPARTMENT OF TRANSPORTATION

REVISION DATES

STATE OF GEORGIA
DEPARTMENT OF TRANSPORTATION
OFFICE: ROADWAY DESIGN

TRAFFIC DIAGRAM

P. I. NO. 250470

DRAWING NO.
10-002

1/5/2009 GPLN