8/2/2013 Fri Aug 02 14:05:18 2013 tlannon	\\gdot-dsn1\gocfg\resources\Gdot-2012.tbl	M:\250470\DGN\250470trqf-1.dgn	STATE	PROJECT NUMBER	SHEET NO.	TOTAL SHEETS
			GA	STP00-7063-00(001)	43	1577

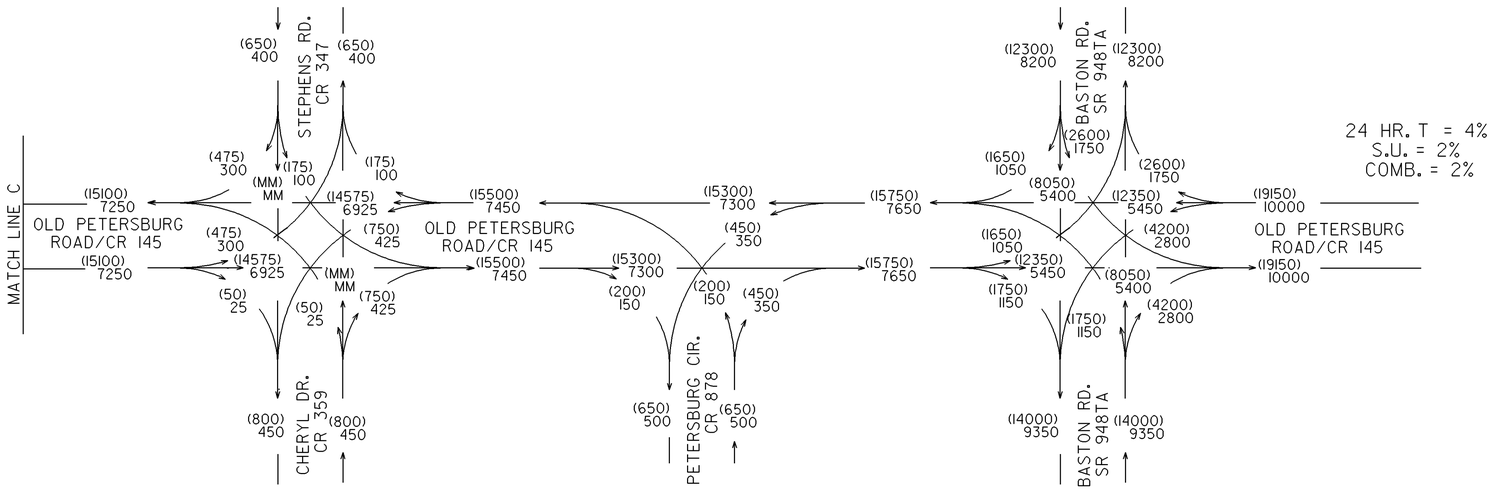

24 HR. T = 4%
S.U. = 2%
COMB. = 2%

COLUMBIA COUNTY

N

STP00-7063-00(001)
P.I.# 250470
COLUMBIA COUNTY

OLD PETERSBURG RD.
CR 145
BUILD
2035 ADT = (000)
2015 ADT = 000

24 HR. T = 4%
S.U. = 2%
COMB. = 2%

LRW
6/11

				REVISION DATES			STATE OF GEORGIA DEPARTMENT OF TRANSPORTATION
		GEORGIA DEPARTMENT OF TRANSPORTATION					OFFICE: ROADWAY DESIGN
							TRAFFIC DIAGRAM
1/5/2009 GPLN							P. I. NO. 250470 — DRAWING No. 10-003