8/2/2013 Fri Aug 02 14:05:03 2013	\\gdot-dsnl\gocfg\resources\Gdot-2012.tbl	M:\250470\DGN\250470traf-1.dgn	STATE	PROJECT NUMBER	SHEET NO.	TOTAL SHEETS
tlannon			GA	STP00-7063-00(001)	49	1577

COLUMBIA COUNTY

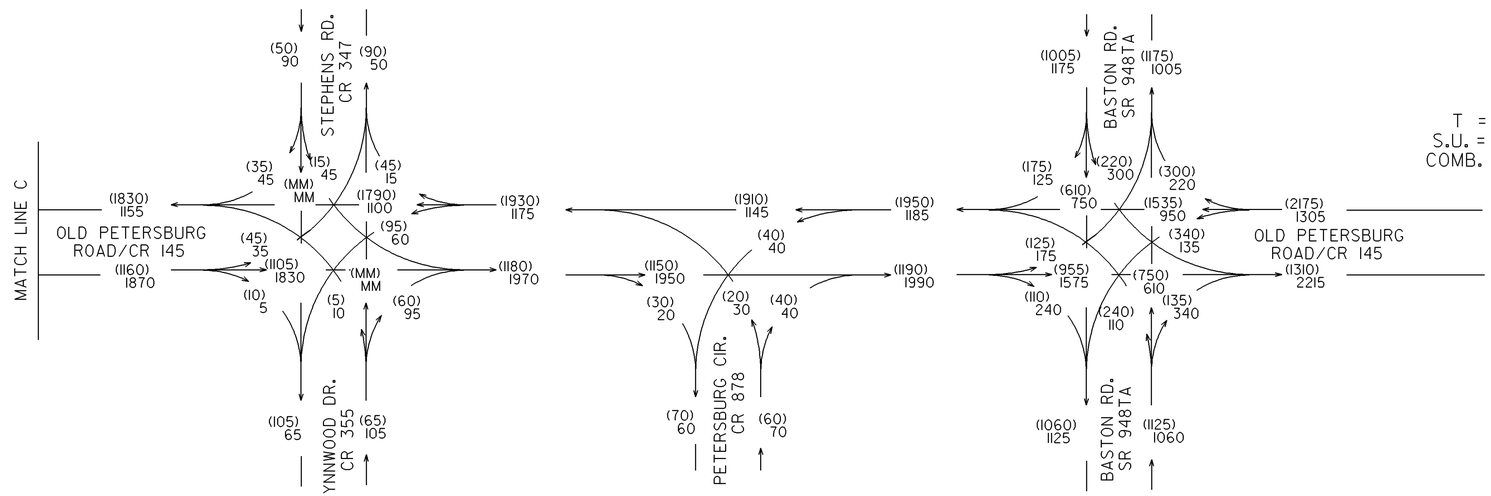

STP00-7063-00(001)
P.I.# 250470
COLUMBIA COUNTY

OLD PETERSBURG RD.
CR 145
BUILD
2035 PM DHV = (000)
2035 AM DHV = 000

T = 2%
S.U. = 1%
COMB. = 1%

LRW
6/11

				REVISION DATES	STATE OF GEORGIA DEPARTMENT OF TRANSPORTATION
		GEORGIA DEPARTMENT OF TRANSPORTATION			OFFICE: ROADWAY DESIGN
					TRAFFIC DIAGRAM
1/5/2009 GPLN					P. I. NO. 250470 — DRAWING No. 10-009