6/9/2015	Tue Jun 09 12:43:08 2015	\\gdot-dsni\gocfg\resources\Gdot-2012.tbl	I:\250470\DGN\250470cp08.dgn	STATE	PROJECT NUMBER	SHEET NO.	TOTAL SHEETS
asova				GA	STP00-7063-00(001)	64	1577

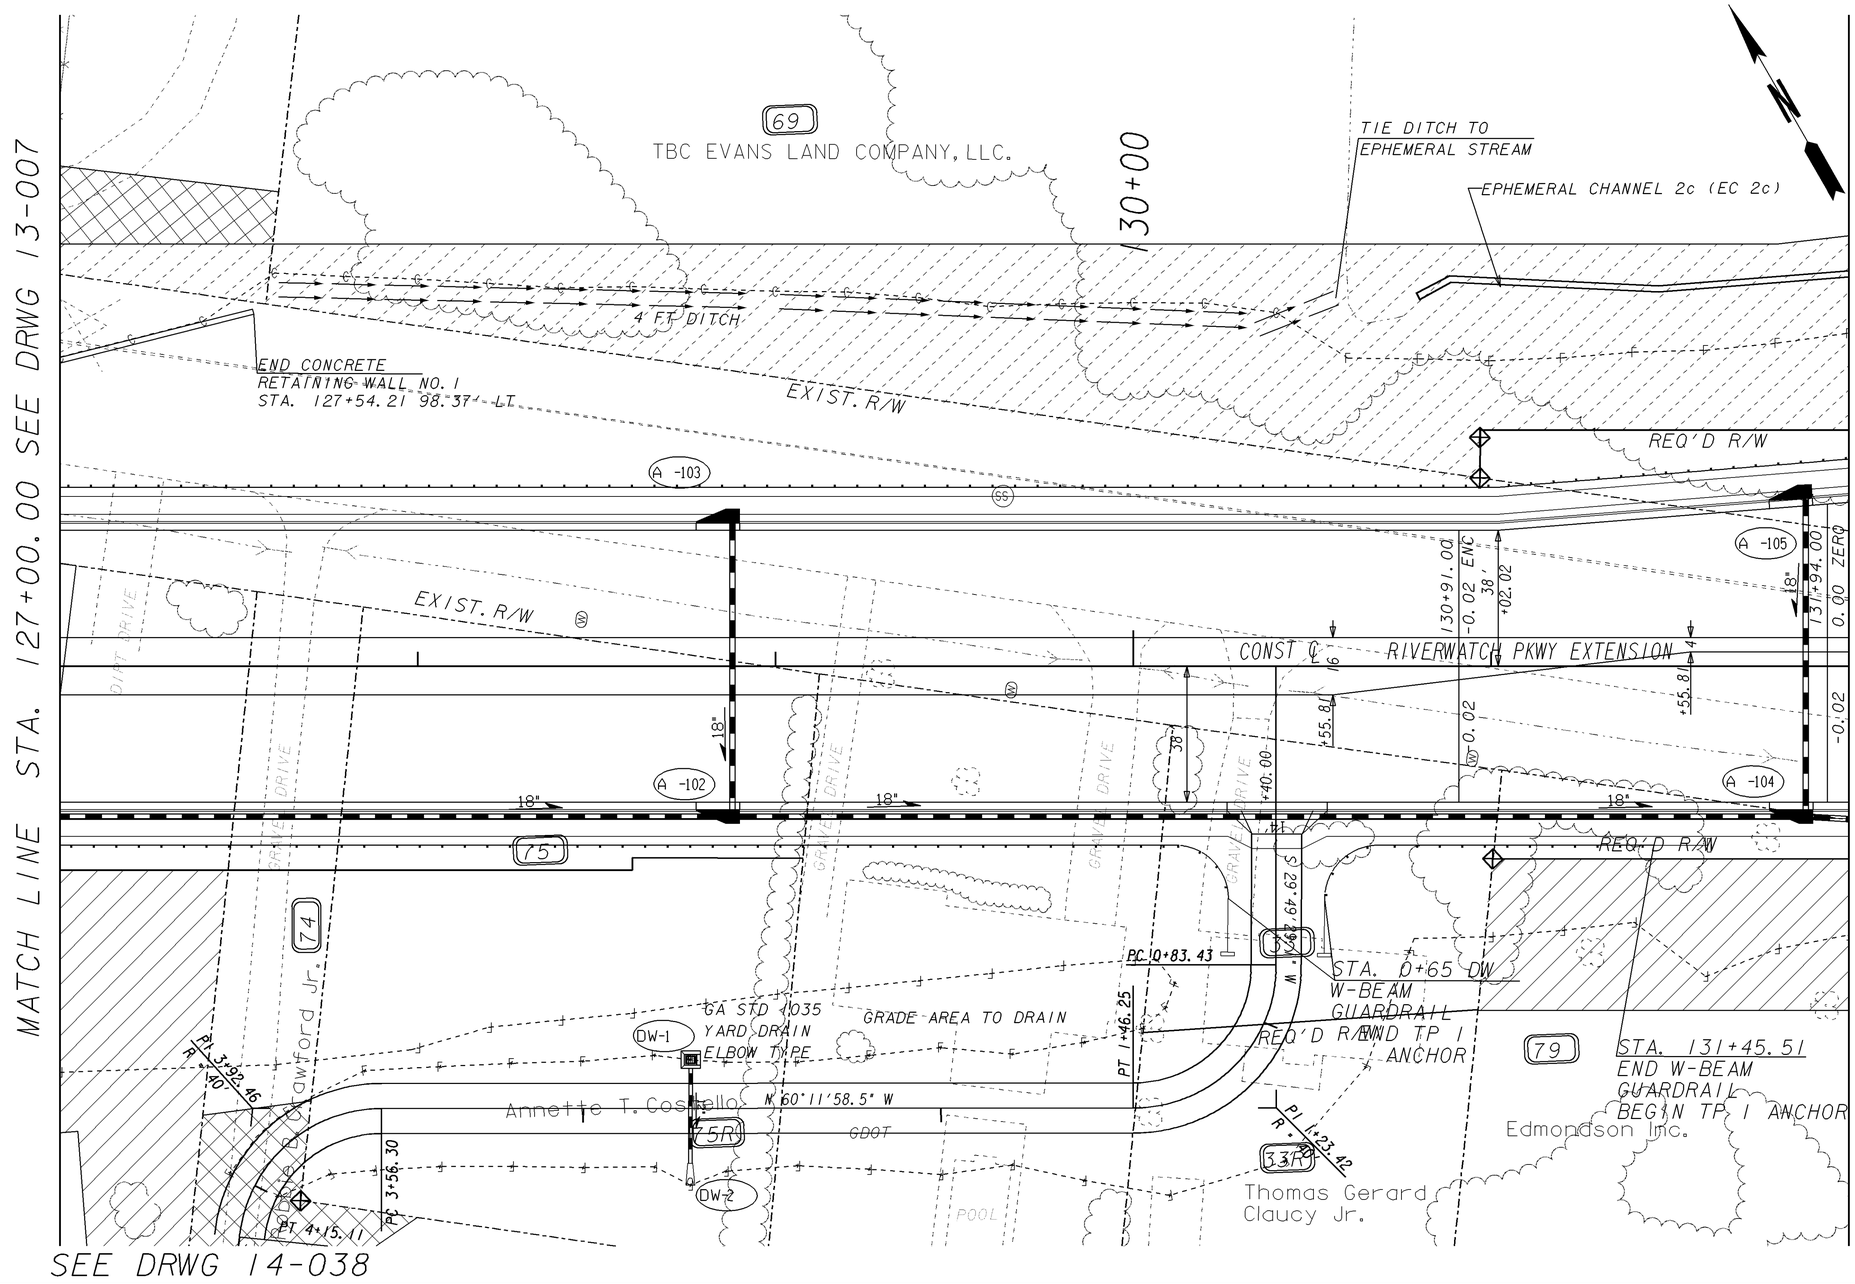

USE ON CONSTRUCTION

PROPERTY AND EXISTING R/W LINE	
REQUIRED R/W LINE	
CONSTRUCTION LIMITS	
EASEMENT FOR CONSTR & MAINTENANCE OF SLOPES	
EASEMENT FOR CONSTR OF SLOPES	
EASEMENT FOR CONSTR OF DRIVES	

BEGIN LIMIT OF ACCESS.....BLA
END LIMIT OF ACCESS.....ELA
LIMIT OF ACCESS
REQ'D R/W & LIMIT OF ACCESS

GEORGIA
DEPARTMENT OF TRANSPORTATION

SCALE IN FEET
0 20 40 80

REVISION DATES
9-3-13
11-13-13
6-3-15

STATE OF GEORGIA
DEPARTMENT OF TRANSPORTATION
OFFICE: ROADWAY DESIGN

MAINLINE PLAN

RIVERWATCH PKWY EXTENTION
ROADWAY PLAN

DRAWING NO. 13-008

1/5/2009 GPLN