Fri Feb 12 15:54:54 2016	Fri Feb 12 15:54:54 2016	\\gdot-dsni\gocfg\resources\Gdot-2012.tbl	M:\250470\DGN\250470PROI.DGN	STATE	PROJECT NUMBER	SHEET NO.	TOTAL SHEETS
tlannon				GA	STP00-7063-00-(001)	147	1577

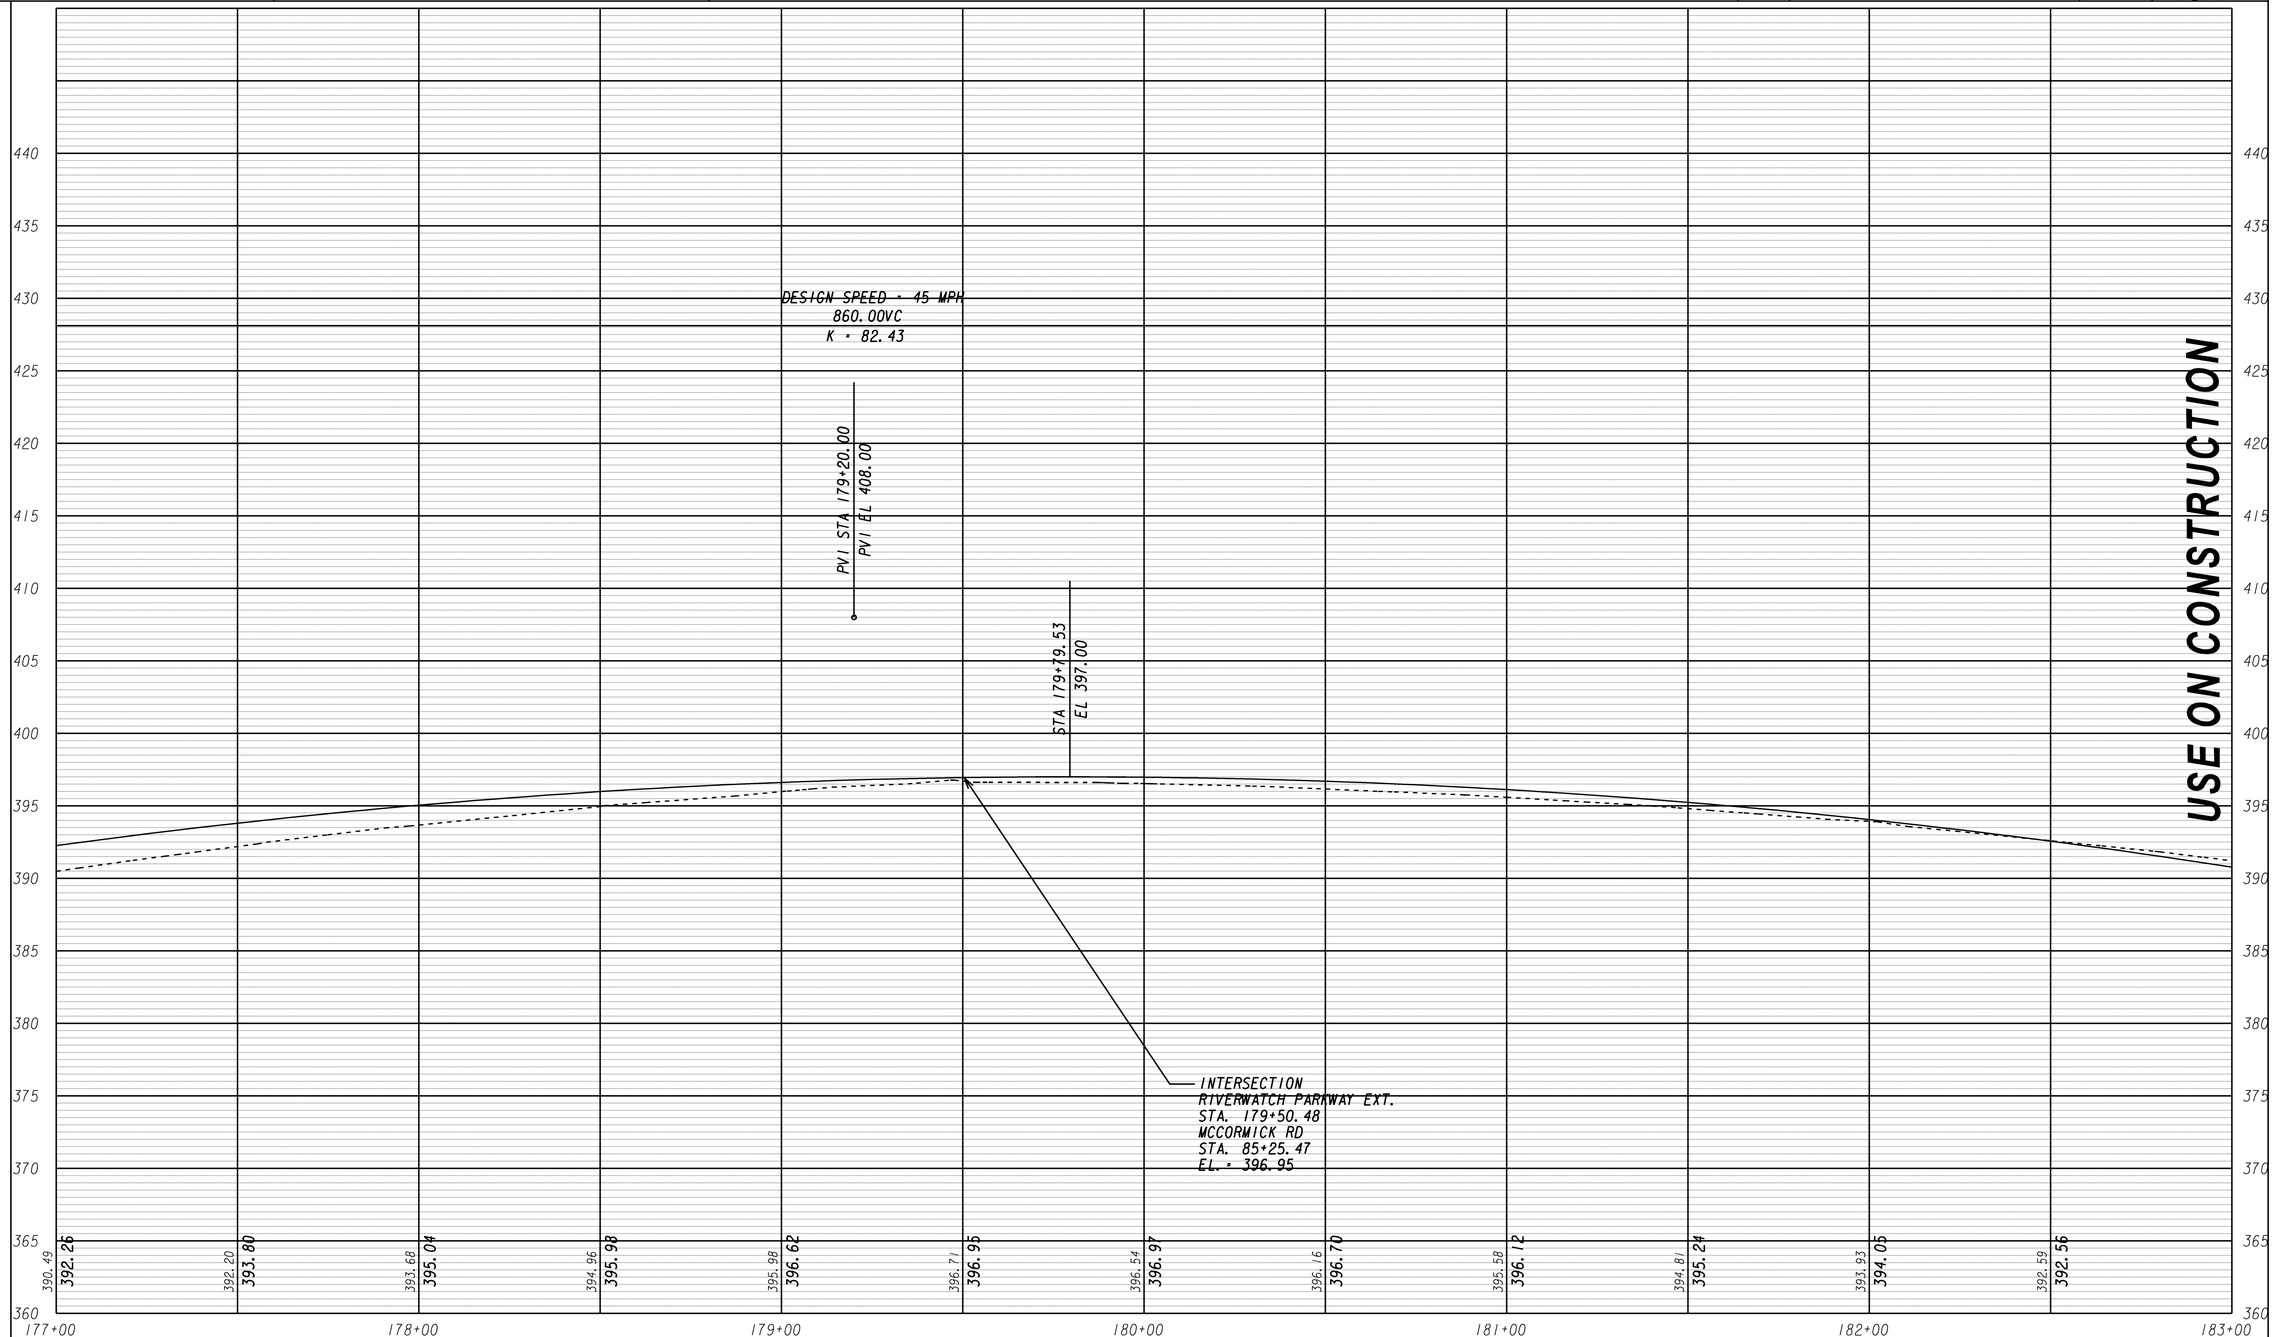

USE ON CONSTRUCTION

GEORGIA
DEPARTMENT OF TRANSPORTATION

SCALE
H = 1":20'
V = 1":5'

REVISION DATES		
2/12/16		

STATE OF GEORGIA
DEPARTMENT OF TRANSPORTATION
OFFICE: ROADWAY DESIGN

MAINLINE PROFILE
RIVERWATCH PKWY. EXT.
177+00 TO 183+00

DRAWING No. 15-015

G20EDG