COUNTY	PROJECT NUMBER	SHEET NO.	TOTAL SHEETS
FAYETTE	STP-209-1(2)	51	618

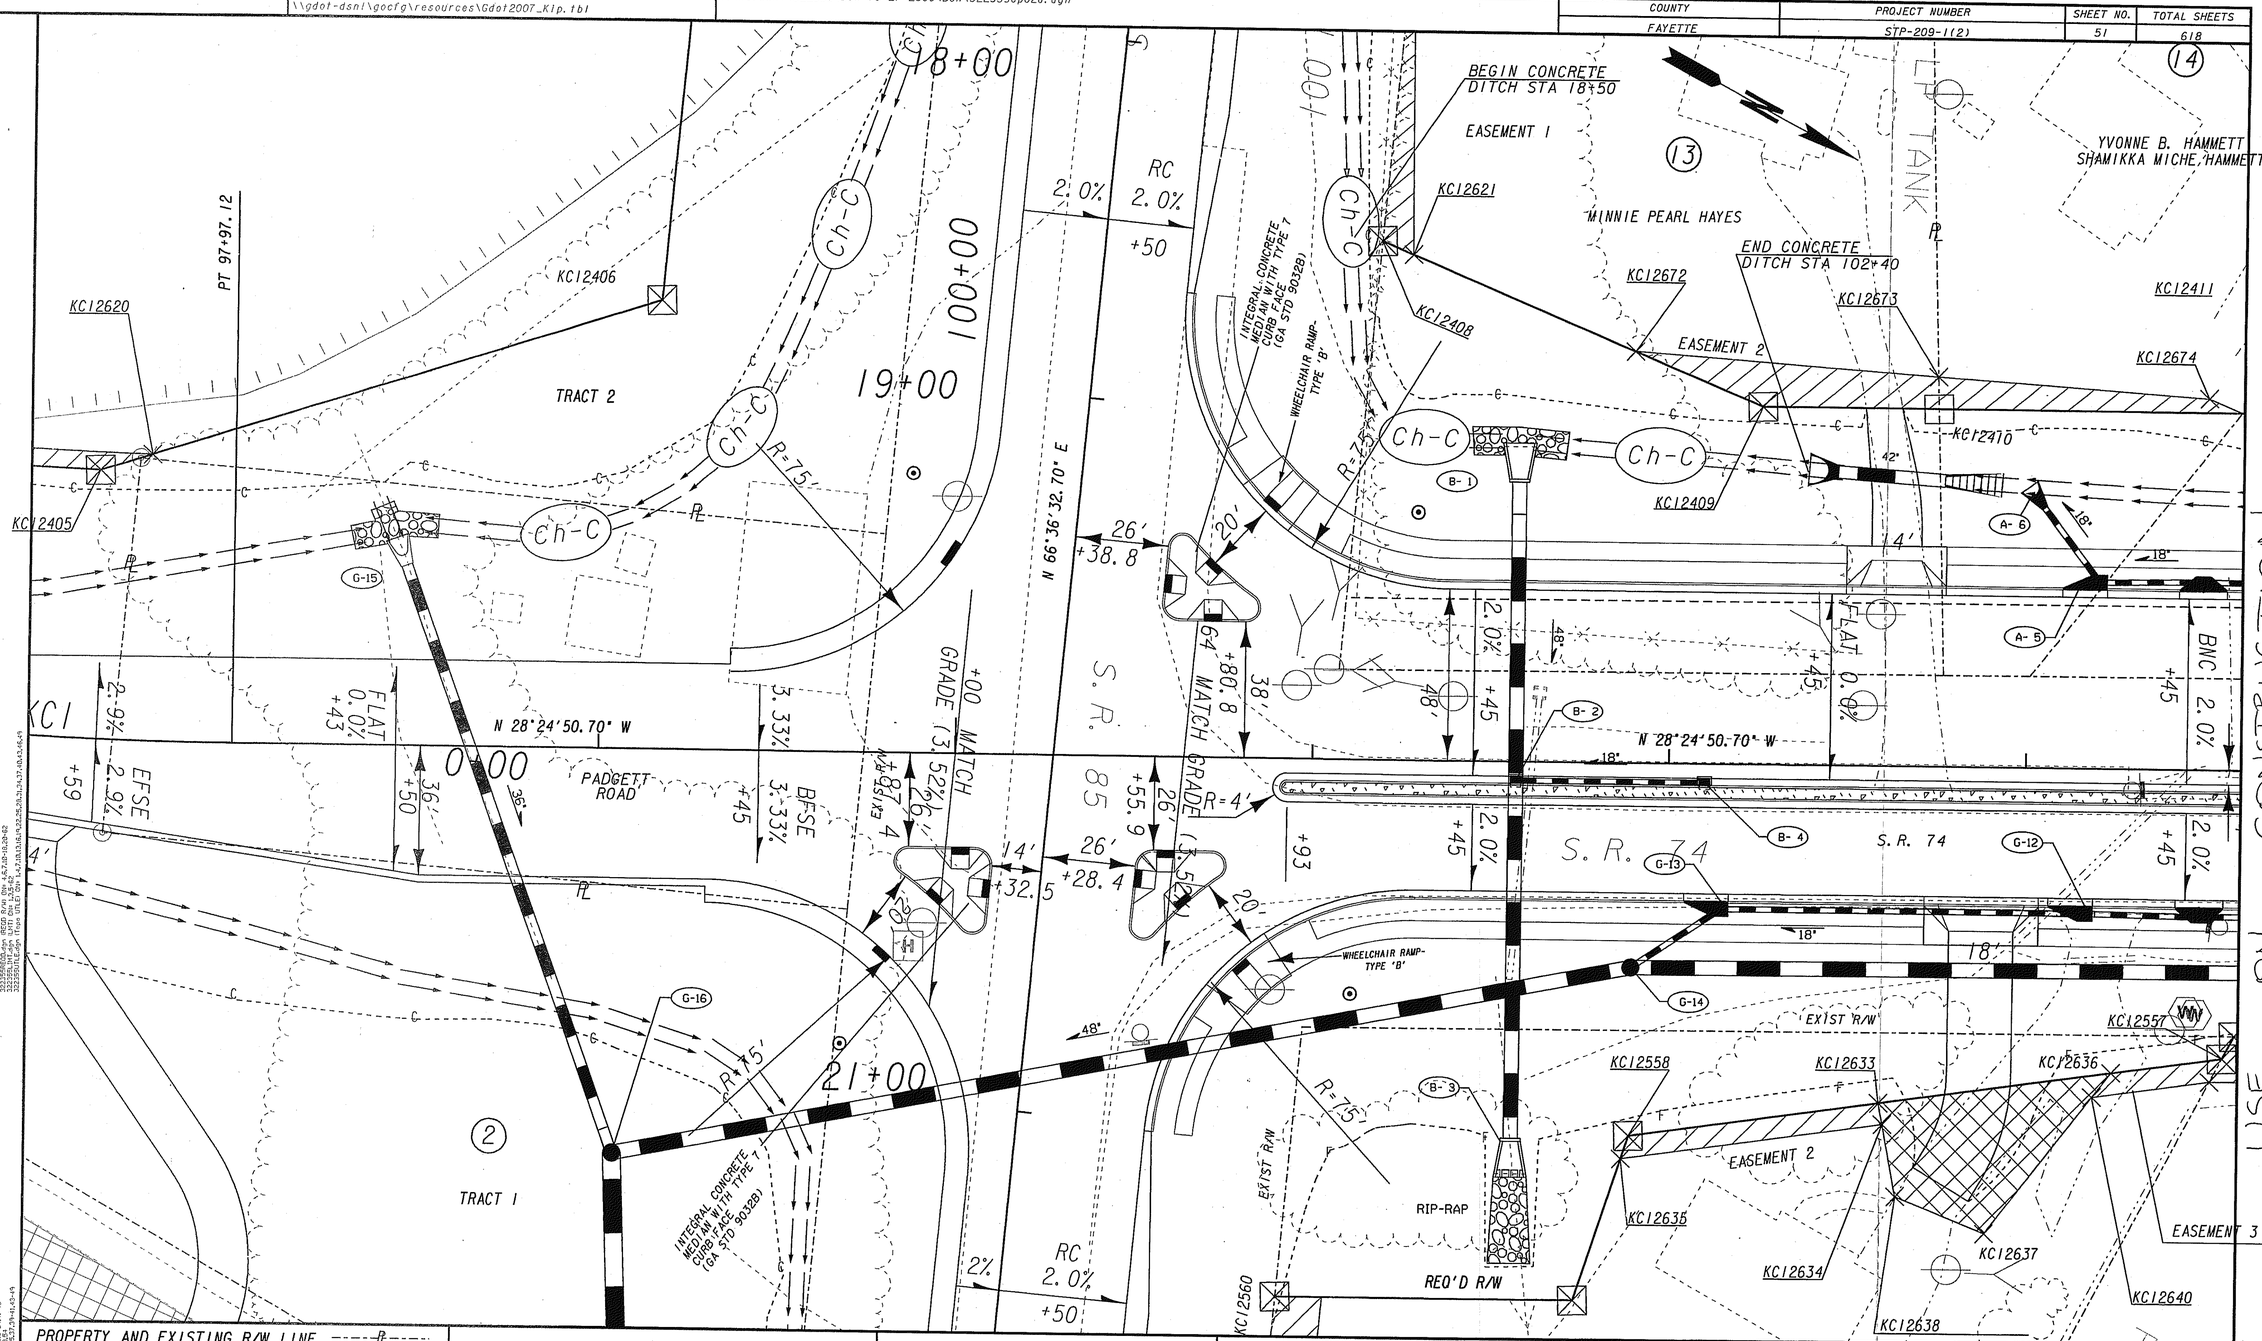

PROPERTY AND EXISTING R/W LINE
REQUIRED R/W LINE
CONSTRUCTION LIMITS
EASEMENT FOR CONSTR & MAINTENANCE OF SLOPES
EASEMENT FOR CONSTR OF SLOPES
EASEMENT FOR CONSTR OF DRIVES

MULKEY ENGINEERS & CONSULTANTS
1255 CANTON STREET, SUITE G
ROSWELL, GEORGIA 30075
(678) 461-3511

SCALE IN FEET
0 20 40 80

REVISION DATES		
4/19/2010		

STATE OF GEORGIA
DEPARTMENT OF TRANSPORTATION
OFFICE: CONSULTANT DESIGN

MAINLINE PLAN INTERSECTION DETAIL SHEET

DRAWING No. 13-02A